ADUR & WORTHING
PLANNING SERVICES
PLAN AWDM/1329/13
DATE 22.12/11/13
VALID

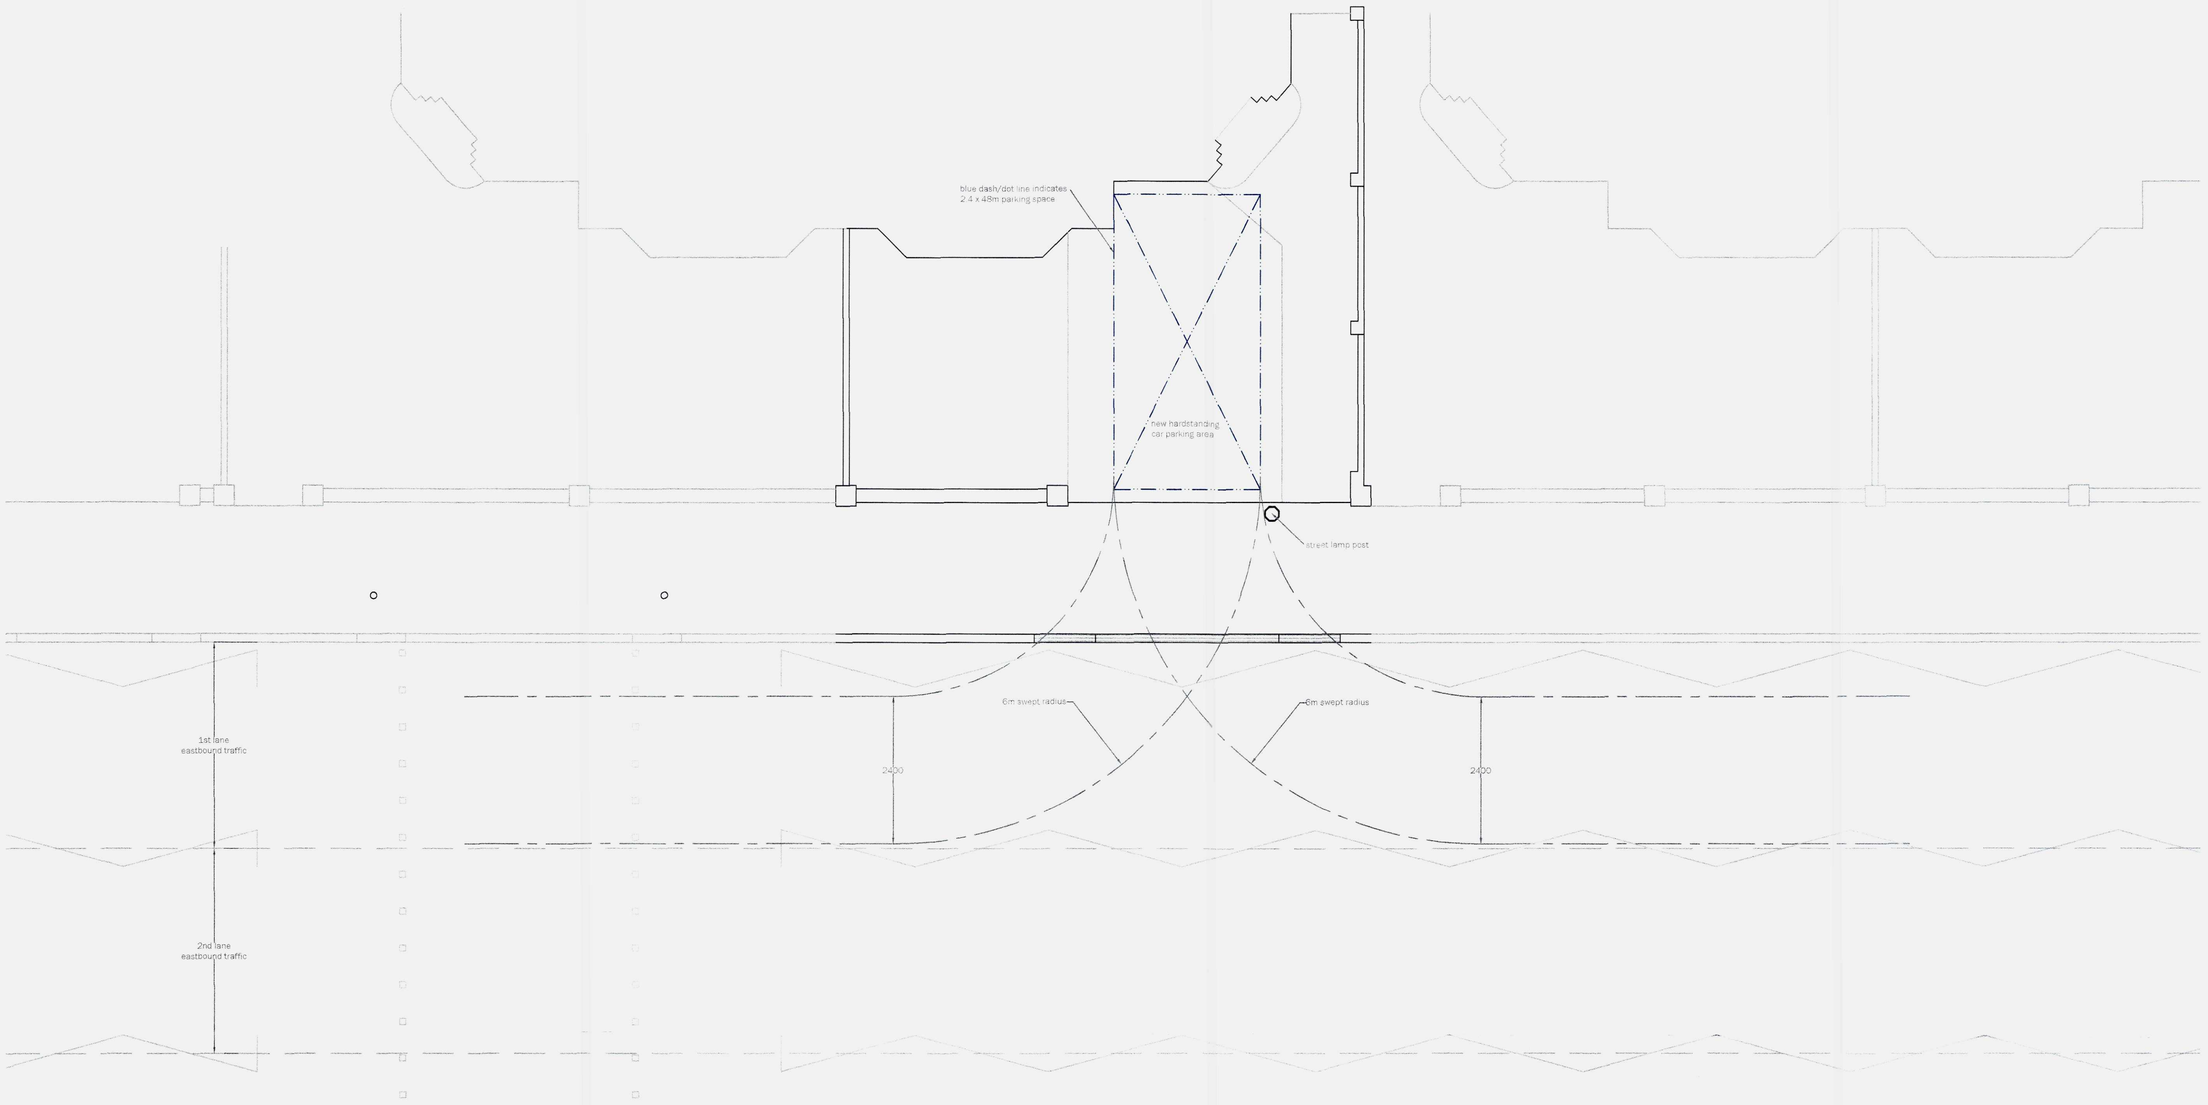

Plan

scale bar

0m 1m 2m 3m 4m

north

revisions

no.	date	description

HUNTER DAVIDSON DESIGN
• 125 Freshfield Road • Brighton • BN2 0BR •
• tel: 07821 172556 •
• e-mail: mark-hdd@ntlworld.com •

client	Mr & Mrs Salib
job	213 Old Shoreham Road Southwick West Sussex BN42 4LS
dwg no.	202.103
title	Proposed Plan Indicating Vehicle Swept Path
drawn by	MD
scale	1 : 50 @ A1 / 1 : 100 @ A3
date	12.11.13

Do not scale off drawing.
Check all dimensions on site before any work commences.
All goods, materials and workmanship to conform with current Building Regulations, Codes of Practice and British Standards.
This drawing shall not be reused, copied, or reproduced in any form without the prior authorisation of Hunter Davidson Design.
Copyright of Hunter Davidson Design.