
Existing Layout
Road Report
41 Gordon Road
Shipham
Drg no 2712
Scale 1:50 1:100

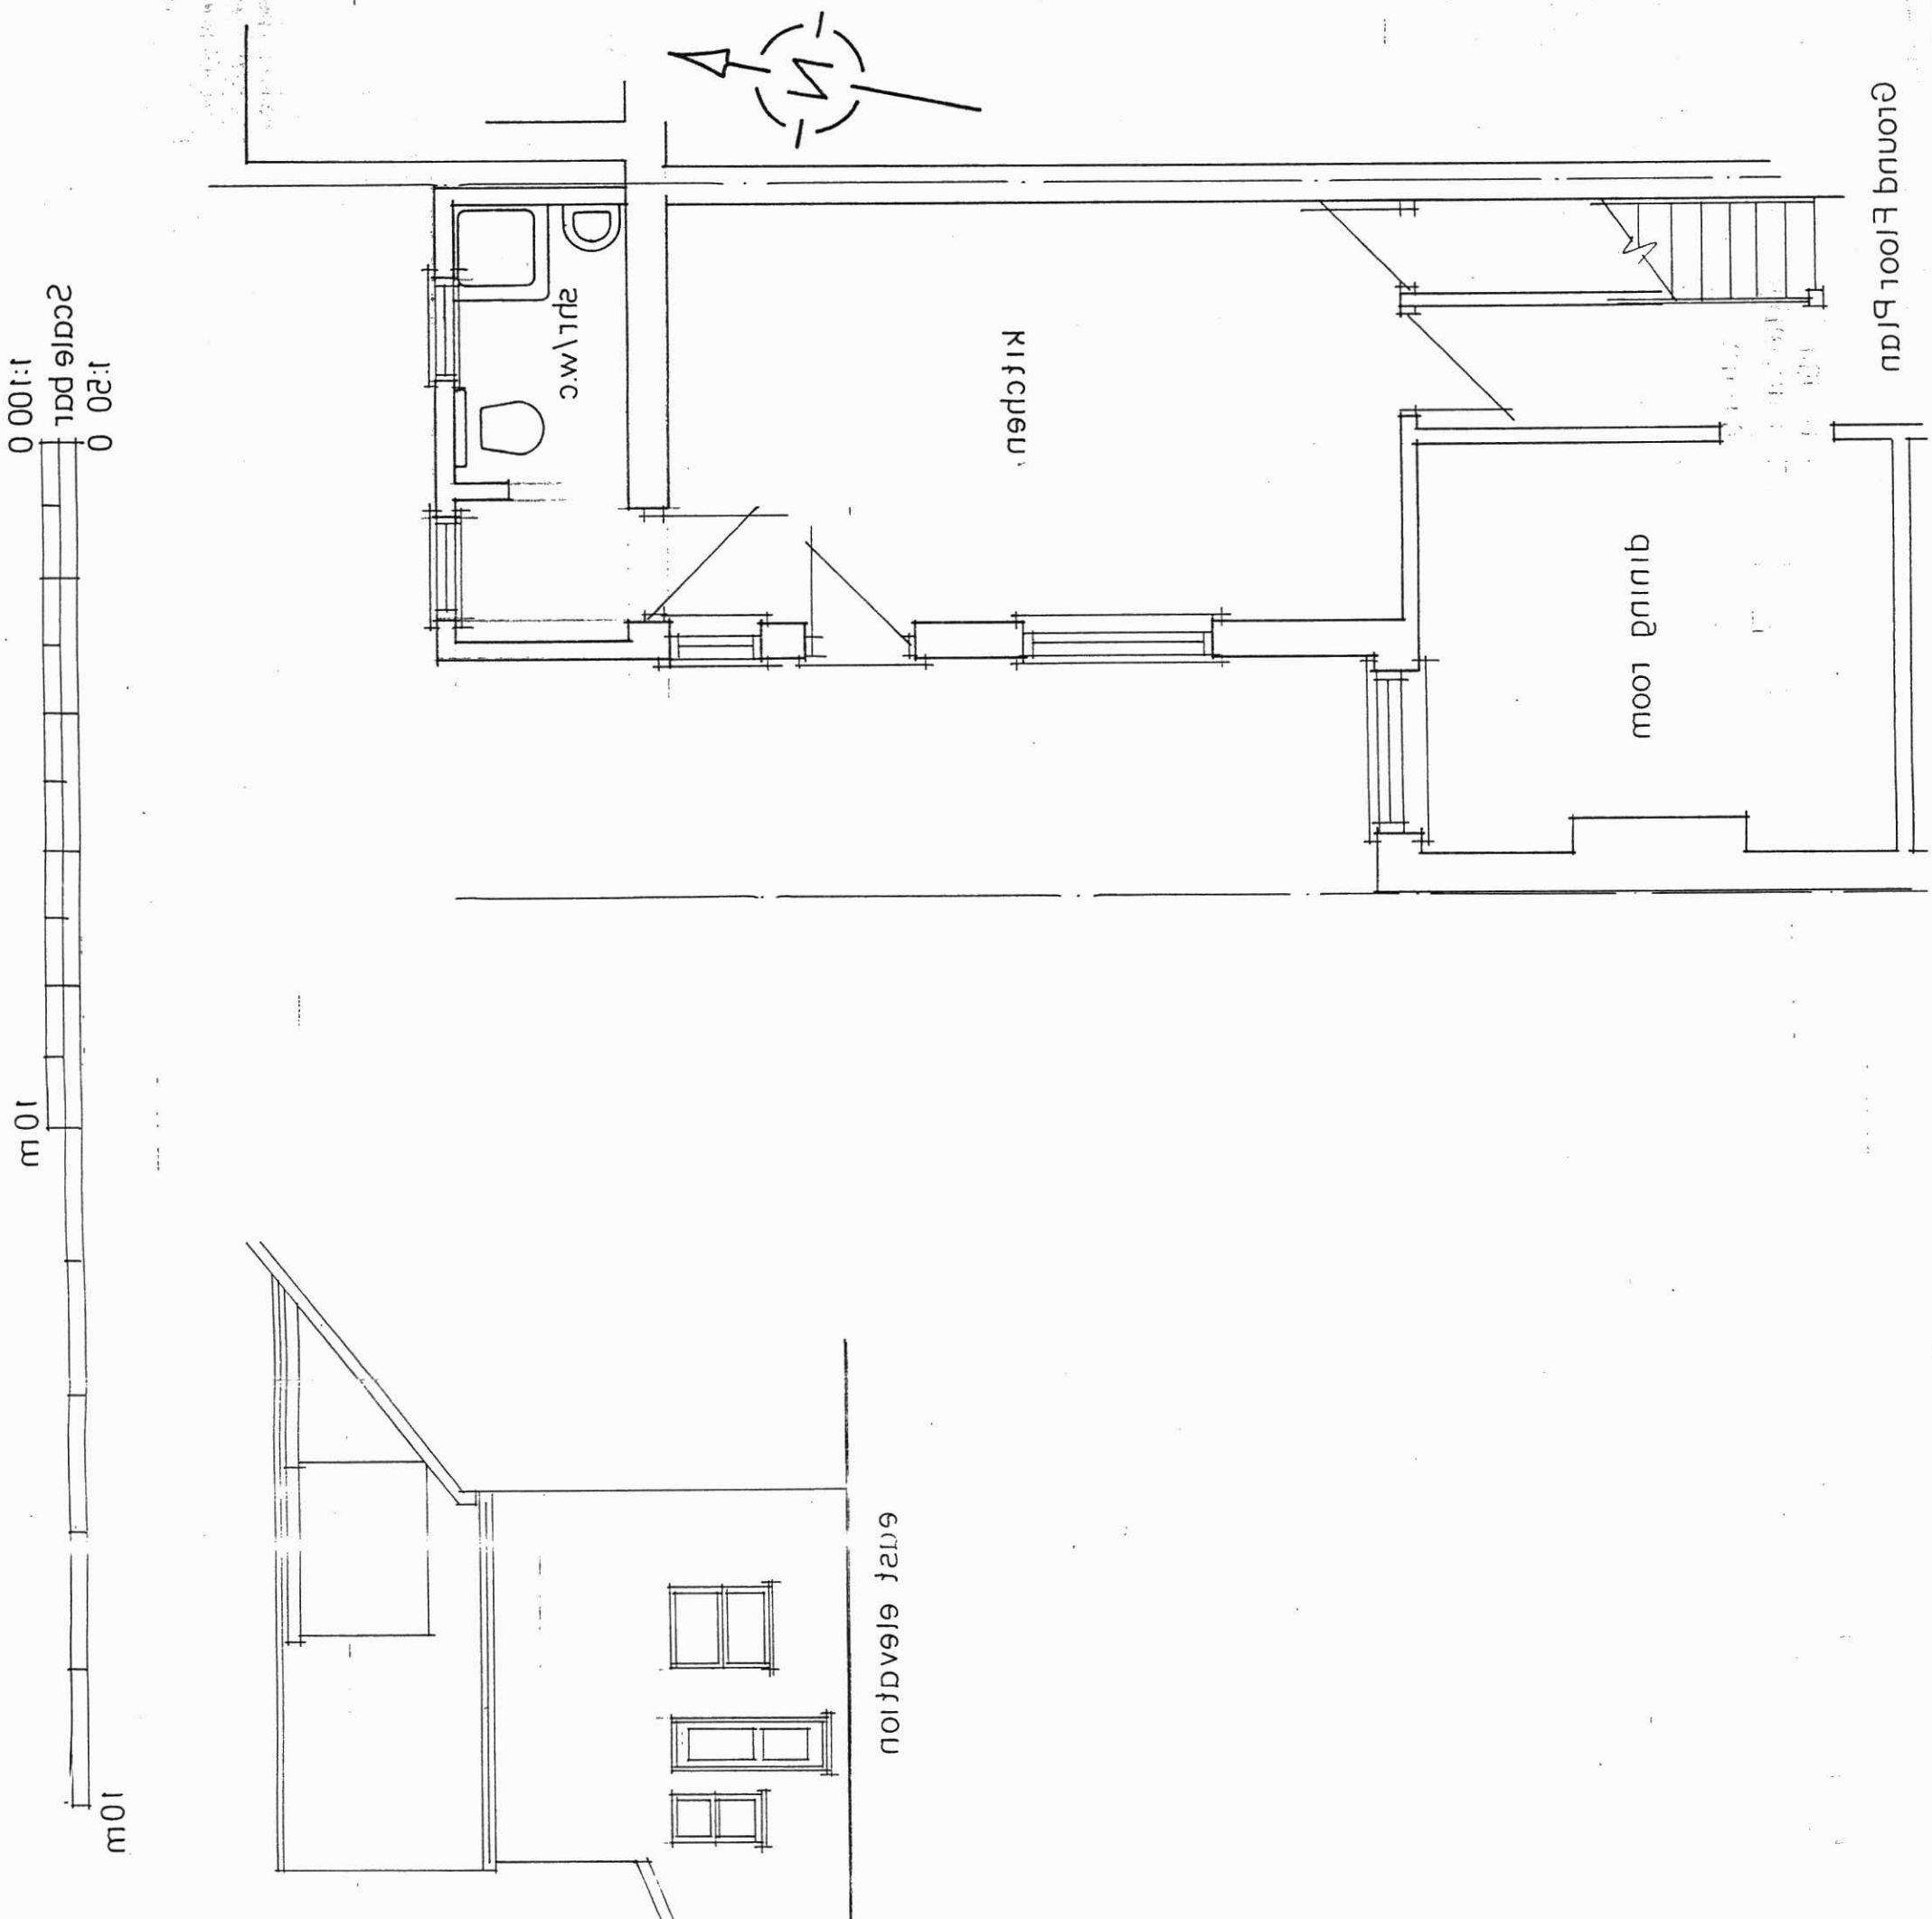

ADUR & WORTHING PLANNING SERVICES		
	PLAN AWDM/1752/13	DATE VALID 13/11/13