


1:100 0 10m
Scale bar
1:50 0 10m

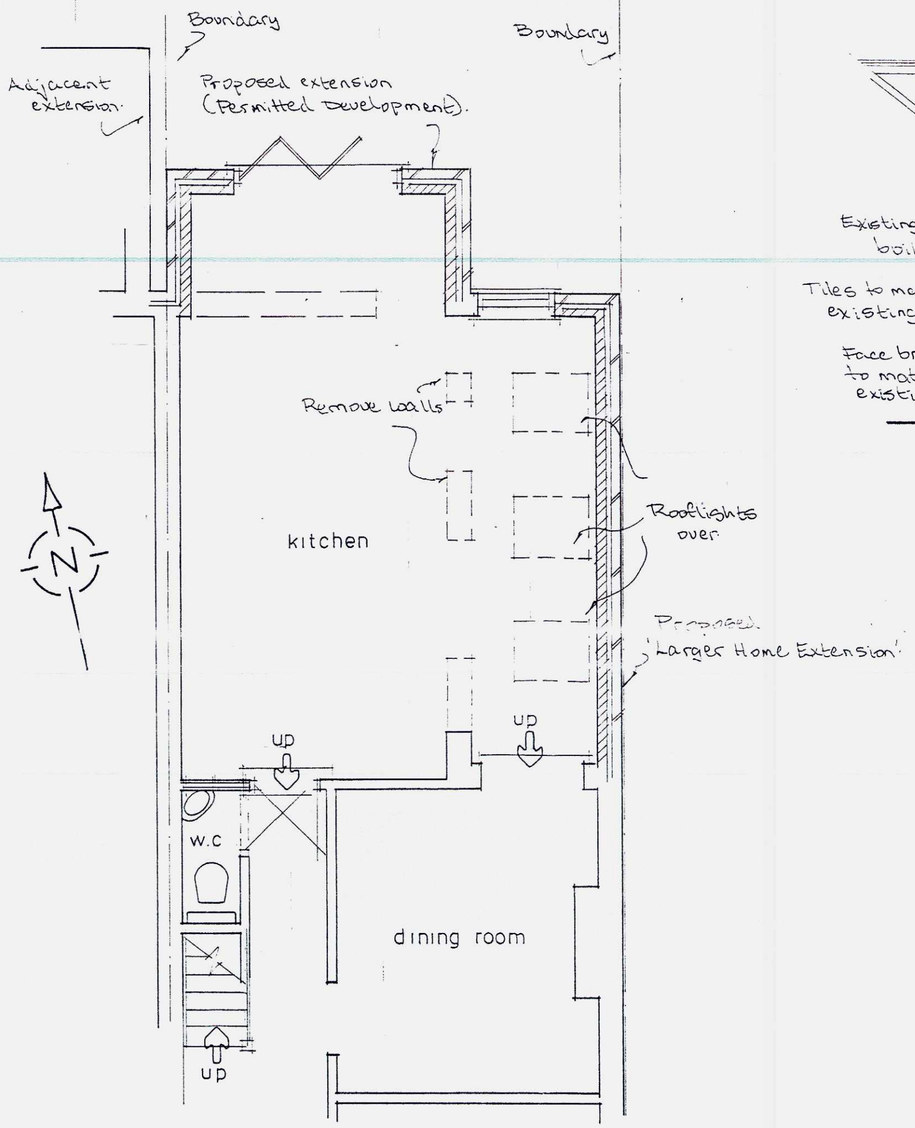


Ground Floor Plan

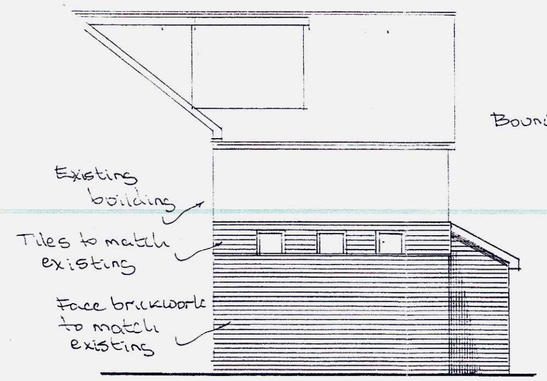

east elevation

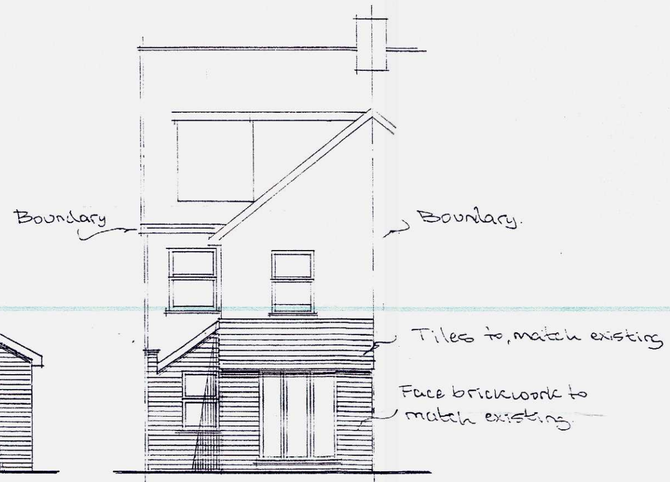


north elevation

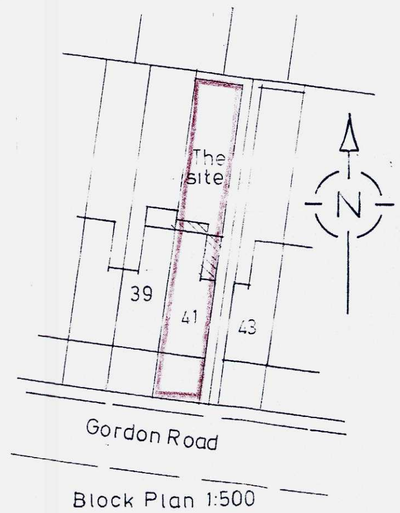

Block Plan 1:500

NOTES

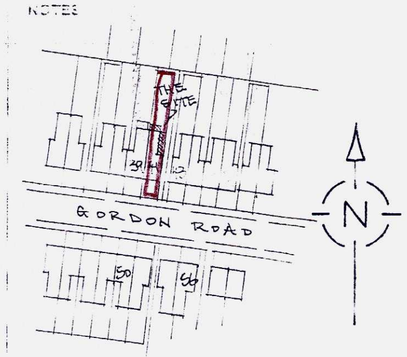

Site Plan 1:1250

A		

© COPYRIGHT

ADUR & WORTHING
PLANNING SERVICES

PLAN	AWDM/1424/13
DATE VALID	13/11/13

Client
Mr & Mrs Woolnough.

Job Title
Proposed Extensions

Drawing Title
41 Gordon Road
Shoreham

Scale 1:50 1:100

Date	**Drawn by**

Drg No.	**Rev.**
477/01	