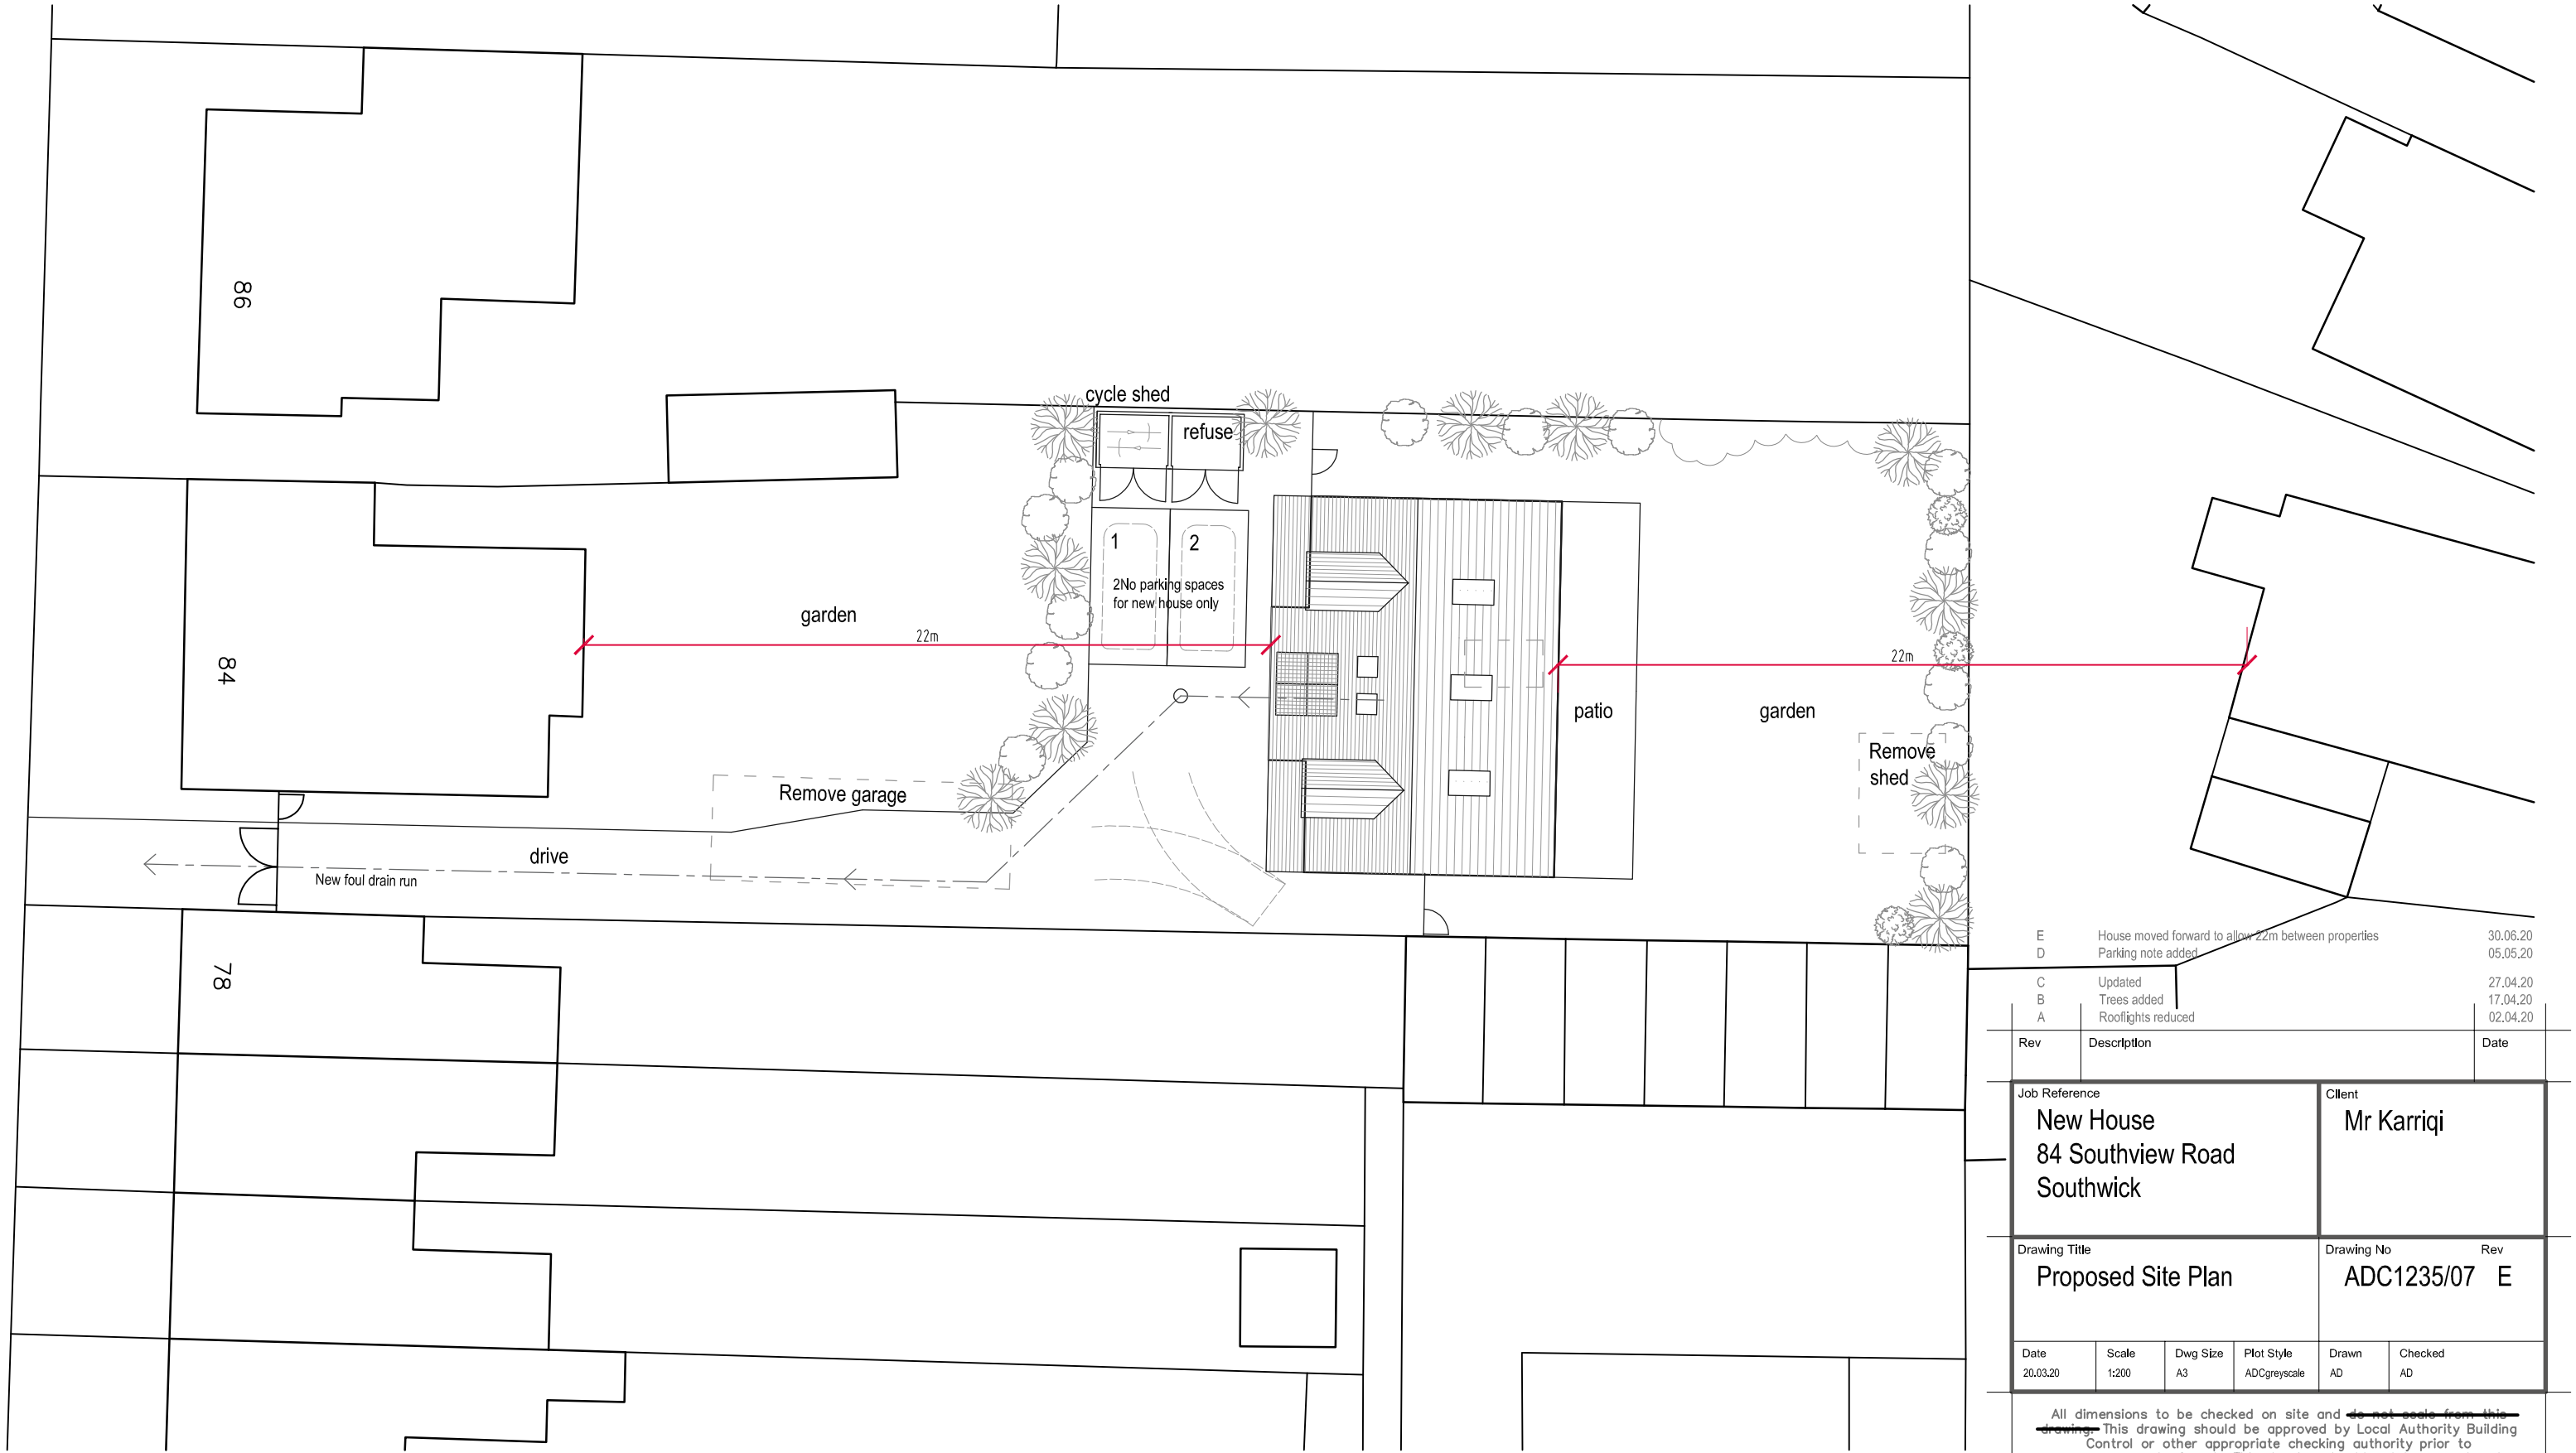


Site Plan 1:200

0 2 4 6 10m 20m

Scale 1:200

N

Rev	Description	Date
E	House moved forward to allow 22m between properties	30.06.20
D	Parking note added	05.05.20
C	Updated	27.04.20
B	Trees added	17.04.20
A	Rooflights reduced	02.04.20

Job Reference
New House
84 Southview Road
Southwick

Client
Mr Karriqi

Drawing Title
Proposed Site Plan

Drawing No Rev
ADC1235/07 E

Date	Scale	Dwg Size	Plot Style	Drawn	Checked
20.03.20	1:200	A3	ADCgreyscale	AD	AD

All dimensions to be checked on site and ~~do not scale from this drawing.~~ This drawing should be approved by Local Authority Building Control or other appropriate checking authority prior to commencement of work. This drawing should not be reproduced without the prior consent of the author.

ADC Alistair Dodd Consulting
Architectural Services
72a Beaconsfield Road . Brighton . East Sussex . BN1 6DD
Tel: 01273 669466
Email: info@adcbrighton.co.uk
WWw.adcbrighton.com