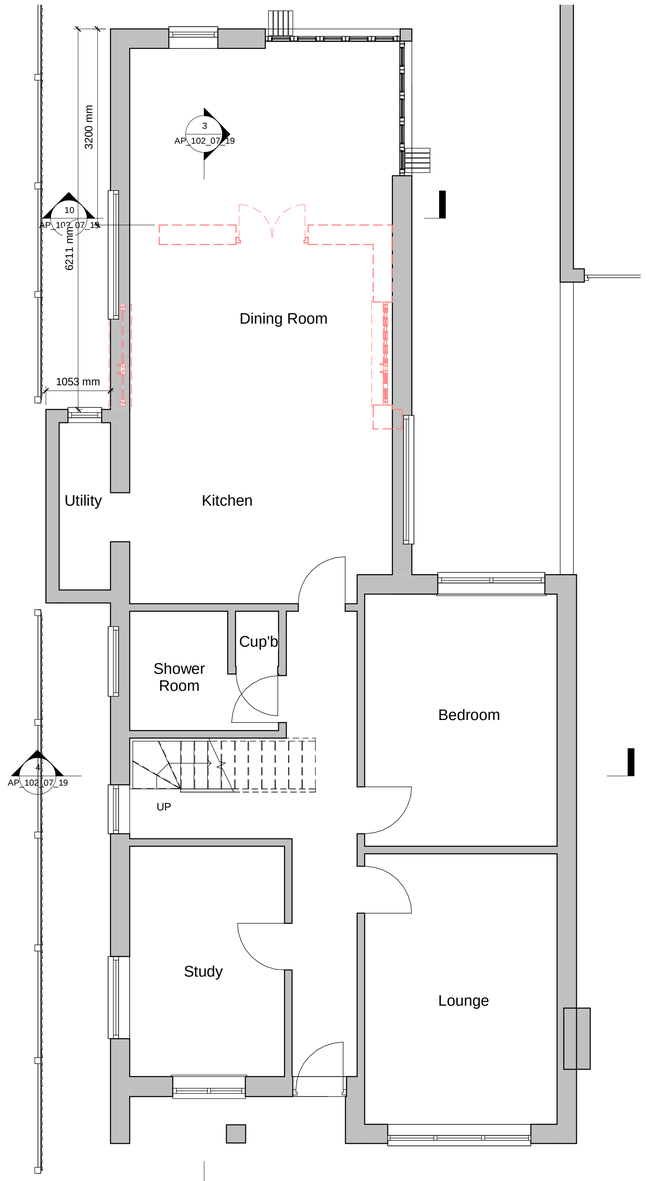

1 Ground Level
1 : 50

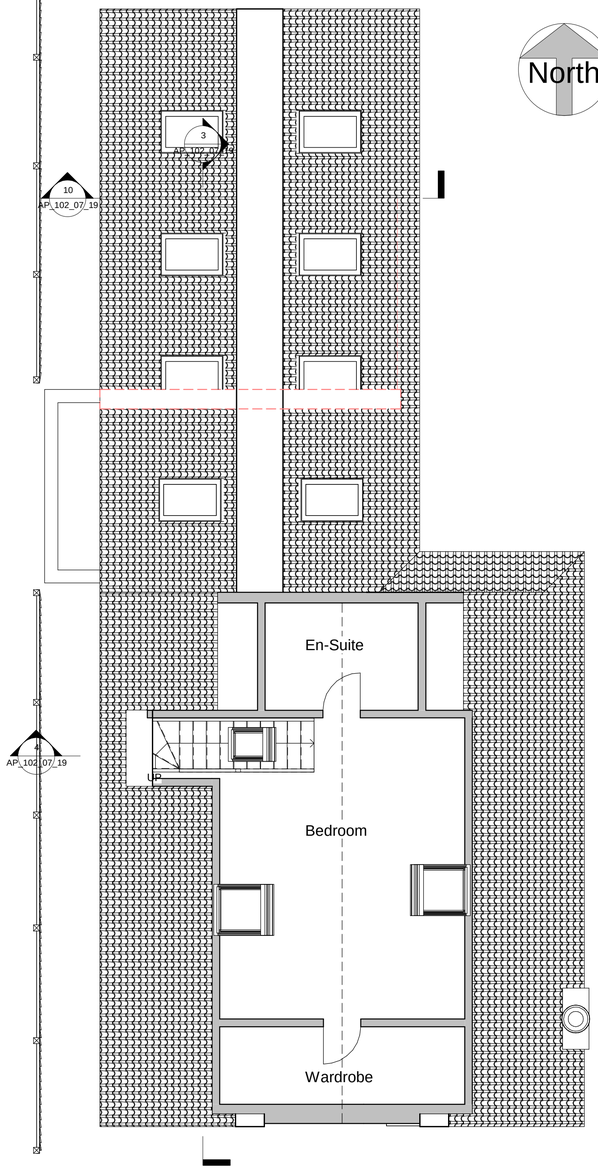

2 First Floor
1 : 50



5 North
1 : 100

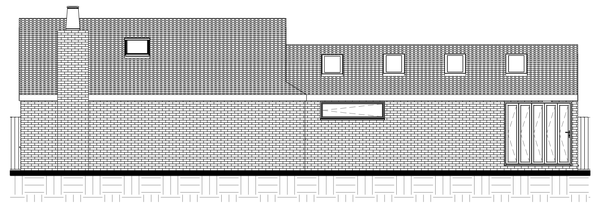

7 East
1 : 100

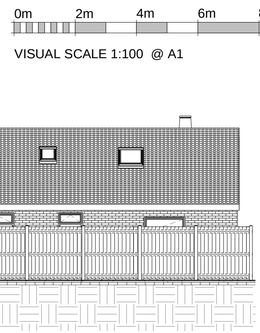

8 West
1 : 100



6 South
1 : 100

0m 1m 2m 3m 4m 5m

VISUAL SCALE 1:50 @ A1

0m 2m 4m 6m 8m 10m

VISUAL SCALE 1:100 @ A1

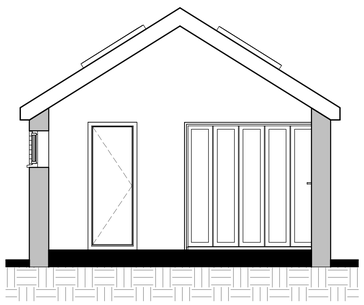

10 Section C-C
1 : 50

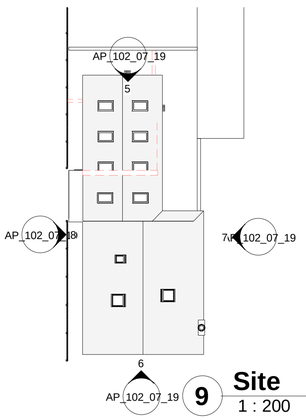

9 Site
1 : 200

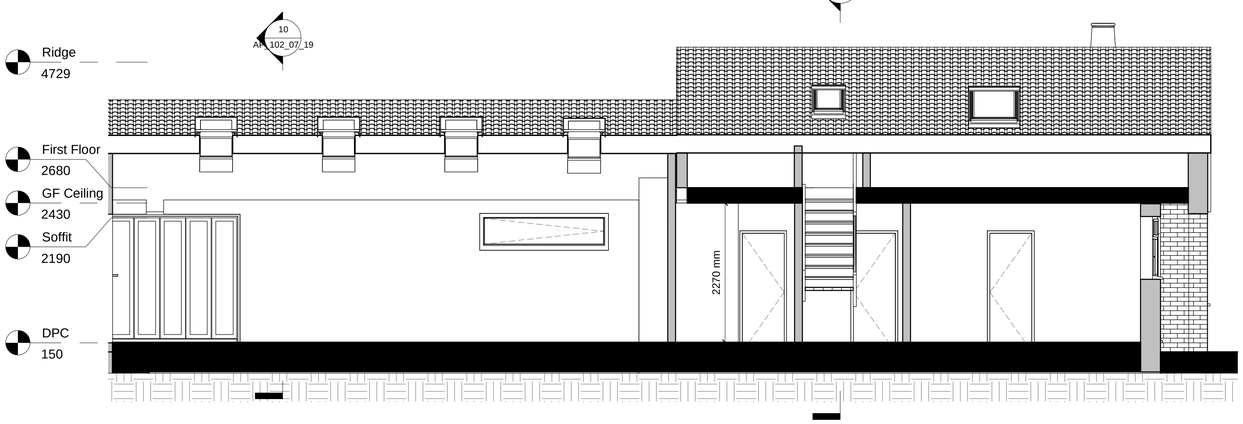

3 Section A-A
1 : 50

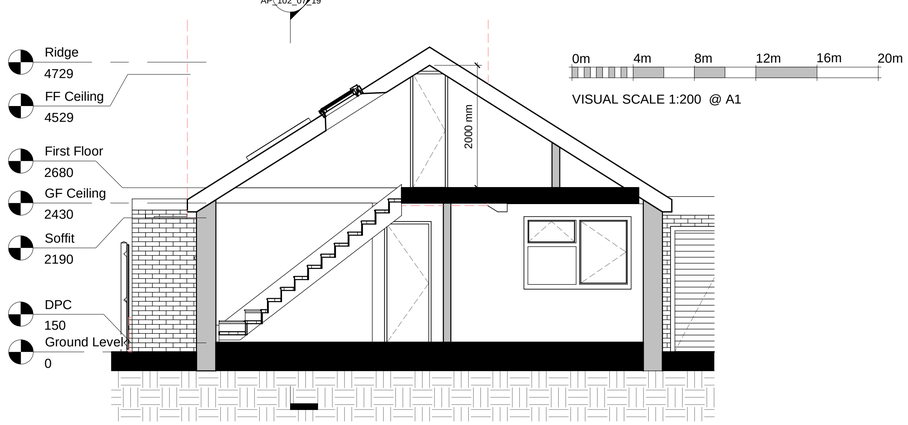

4 Section B-B
1 : 50

0m 4m 8m 12m 16m 20m

VISUAL SCALE 1:200 @ A1

All dimension to be verified on site, any discrepencies to be reported to Designer prior to setting out or ordering of any materials.

This drawing has been produced for the specific client and project identified below and is not intended for use by any other person or for any other purpose.

This drawing is protected under The Copyright, Designs ct 1988.

Revisions

Client

Mr & Mrs D Smith

Project Address

7 Hammy Close
Shoreham By Sea
BN43 6BL

Project

Single Storey Rear Extension

Drawing Title

Proposed Plans & Elevations

Drawing number	Rev
AP_102_07_19	B

Scale:	Paper Size:
As indicated	