
# 43, BERRIEALE DRIVE, SOMPTING

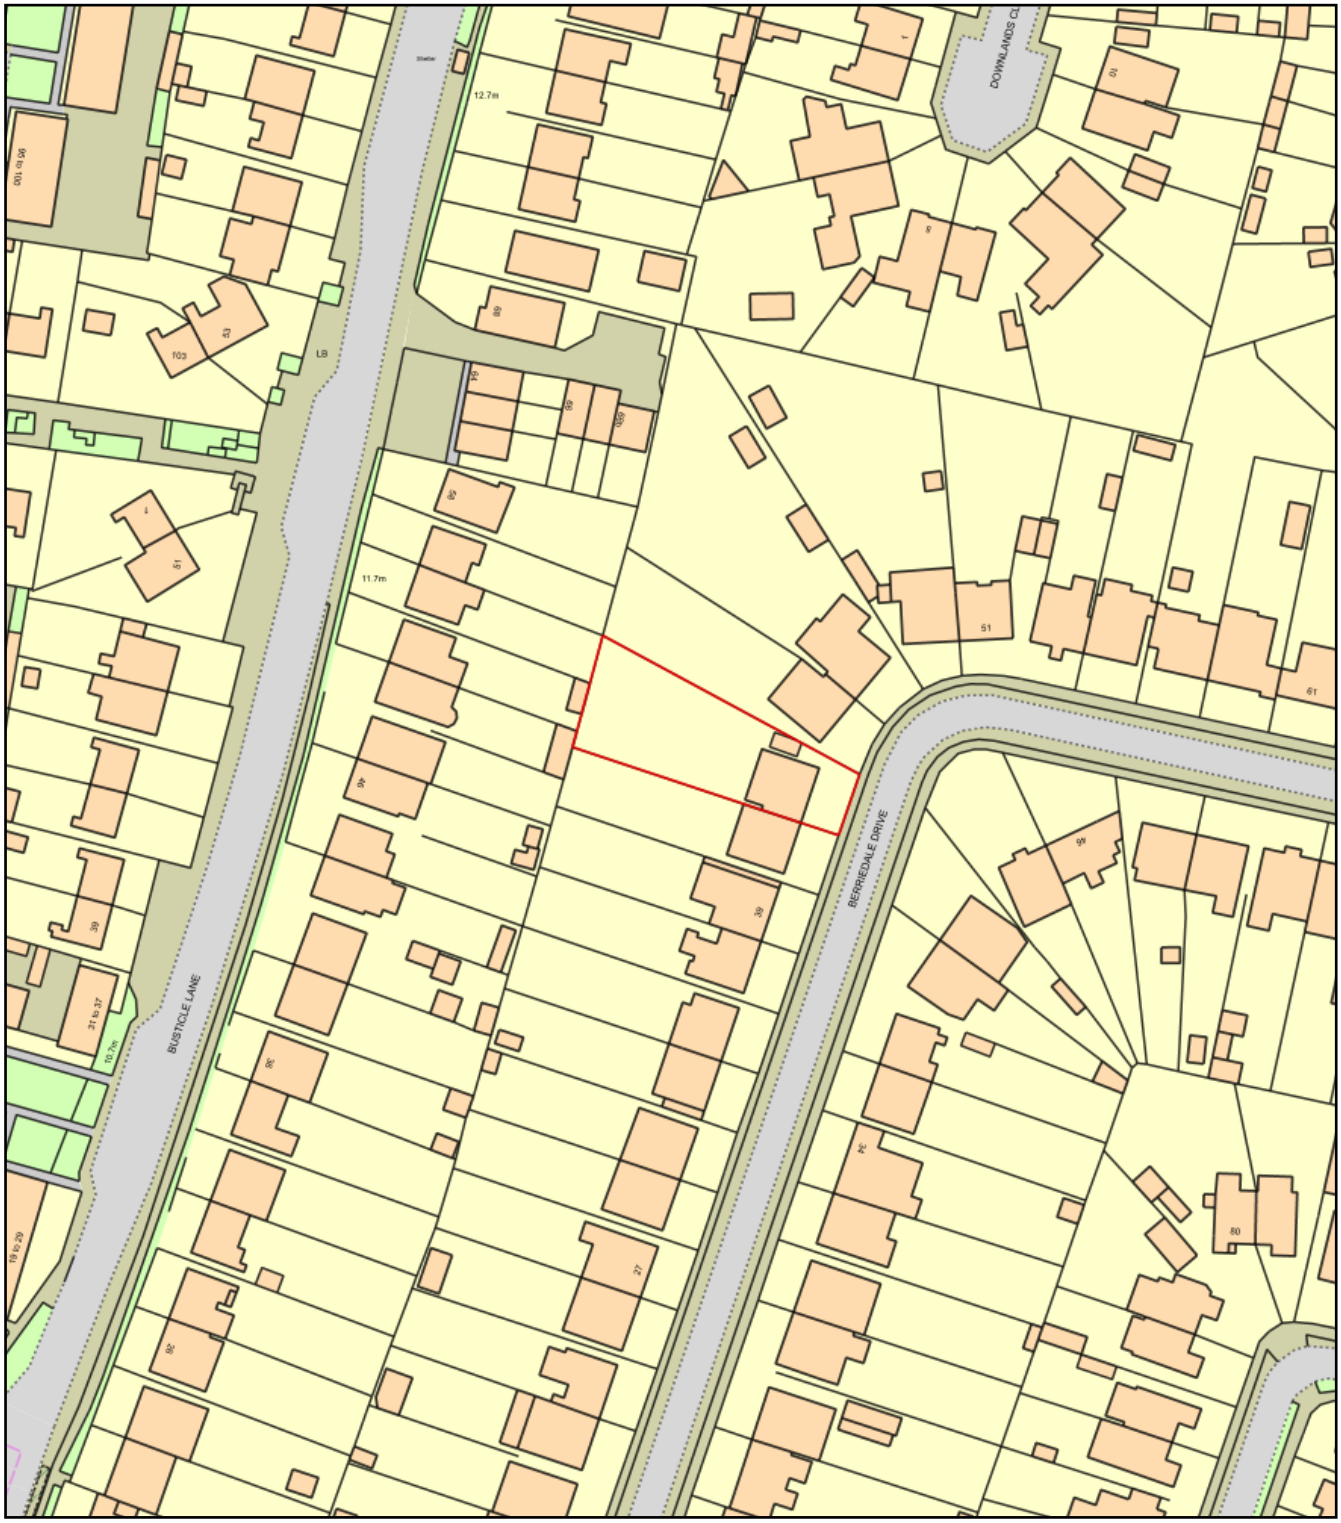


0 50
Metres

N

ReQuestaPlan

Plan Produced for: G. HALLS

Date Produced: 16 Nov 2018

Plan Number/Project ID: TQRQM18320115707426

Scale: 1:1250 @ A4

© Crown copyright, All rights reserved. 2018 Licence number 0100042766