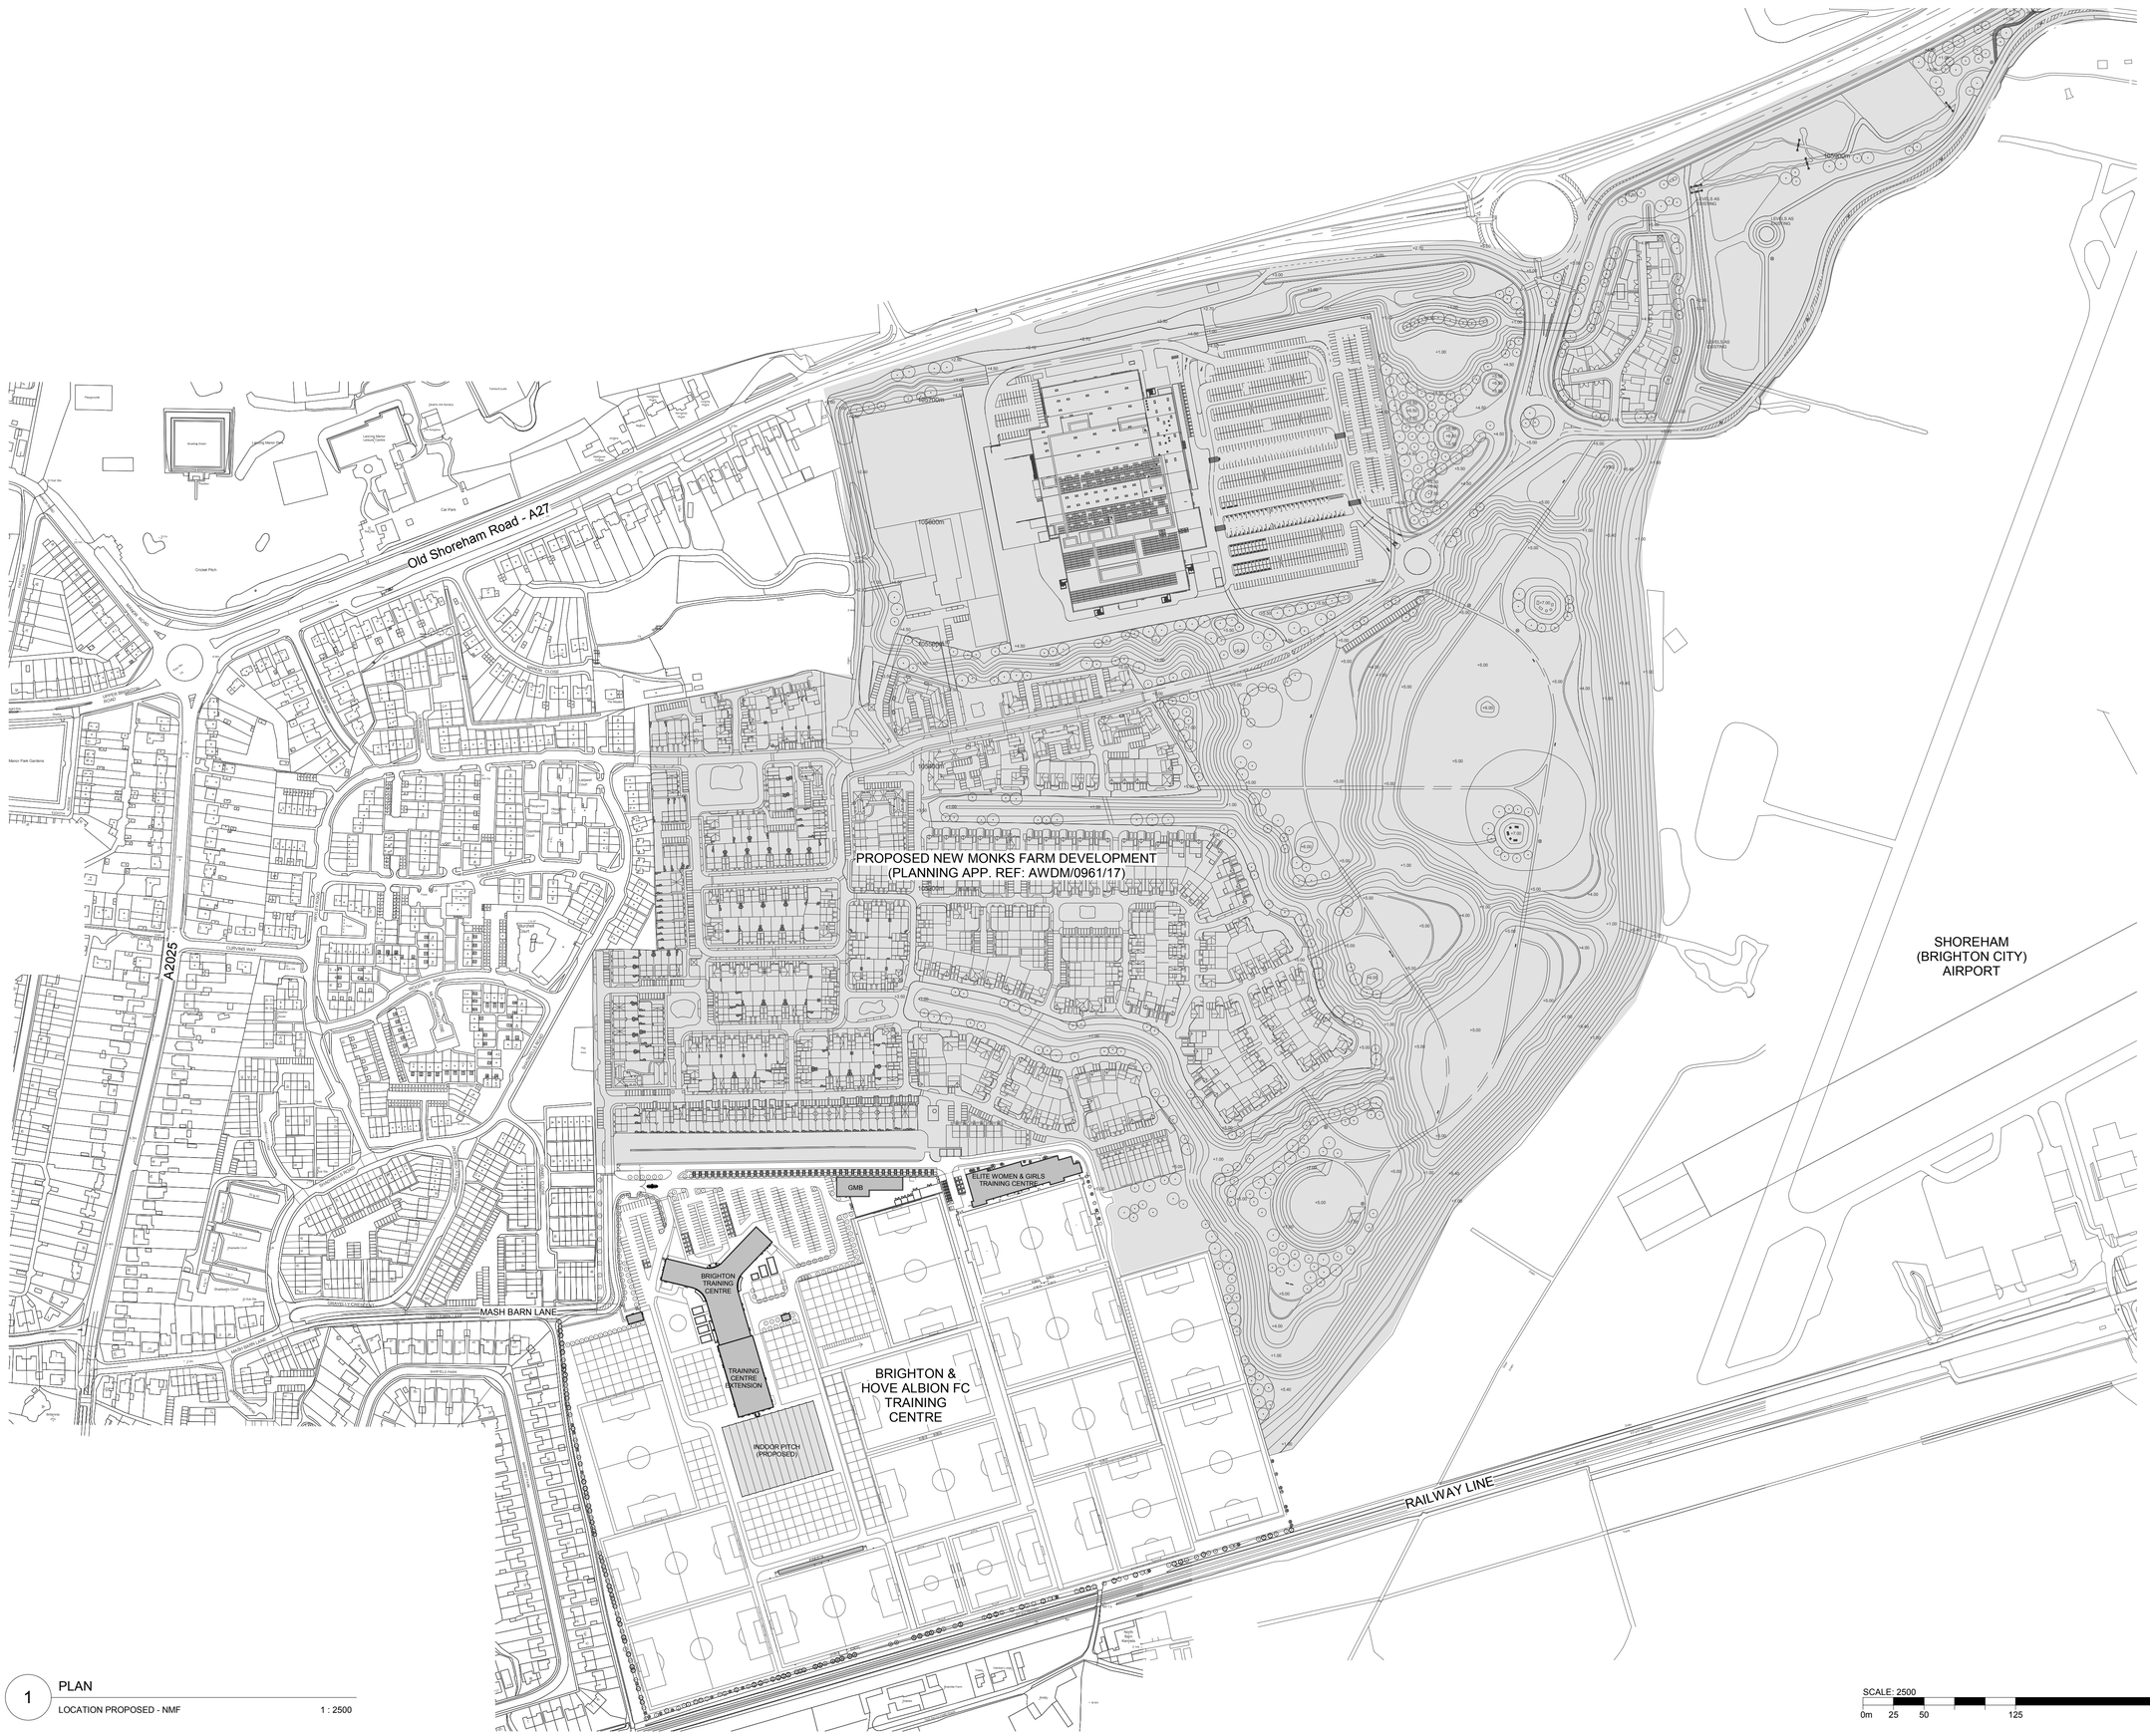


1 PLAN

LOCATION PROPOSED - NMF 1 : 2500

SCALE: 2500

0m 25 50 125 250

Do not scale this drawing or associated computer digital data, and use figured dimensions only.
All dimensions are in millimetres and levels in metres unless noted otherwise.
All dimensions should be checked on site prior to works commencing.
Any discrepancies or items where dimensions cannot be determined should be reported to KSS.
Revision clouds on drawing refer to changes against previous revision.

REVISIONS

REV	DATE	DESCRIPTION	DRWN	CHKD
P1	20.11.18	WIP - CONSULTANT ISSUE	MVB	DR
P2	03.12.18	WIP - CONSULTANT ISSUE	MVB	DR

REVISION NOTES

GENERAL NOTES AND LEGEND

KSS
London 1 James Street London W1U 1DR
Kent 7 Blighs Walk Sevenoaks TN13 1DB
KSSGROUP.COM T+44(0)20 7907 2222

CLIENT

THE COMMUNITY STADIUM LTD

PROJECT

BHAFC TG EXTENSION +
ELITE WOMEN & GIRLS CENTRE

DRAWING TITLE

LOCATION PLAN - PROPOSED WITH NMF DEVELOPMENT

DRAWING DATA & REFERENCE

Scale	Sheet Format	Drawn By	Date Drawn
1 : 2500	A1	MVB	09.11.18
File No.		Checked By	Date Checked
18827-KSS-TC-ZZ-M3-A-0001		DR	03.12.18
Status		Suitability	Revision
WORK IN PROGRESS		S2	P2

Project Ref.	Originator	Zone	Level	Type	Role	Series & Sequence
18827	KSS	ZZ	Z0	DR	A	9005

Work in progress

All rights reserved. KSS asserts its rights under the Copyright, Designs and Patents Act 1988. (Unless otherwise agreed in writing).