SCHEDULE OF MATERIALS

WALLS - NEW SMOOTH RENDER COLOUR TO MATCH EXISTING

ROOF - PLAIN TILES TO MATCH EXISTING

WINDOWS - SIDE CASEMENT PVC-U COLOUR BROWN TO MATCH EXISTING

RAINWATER GOODS - PVCu COLOUR BLACK



FRONT



SIDE



REAR

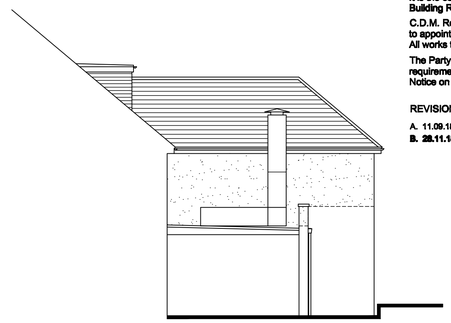

SIDE

PROPOSED ELEVATIONS TO MAIN BUILDING

Scale 1:100

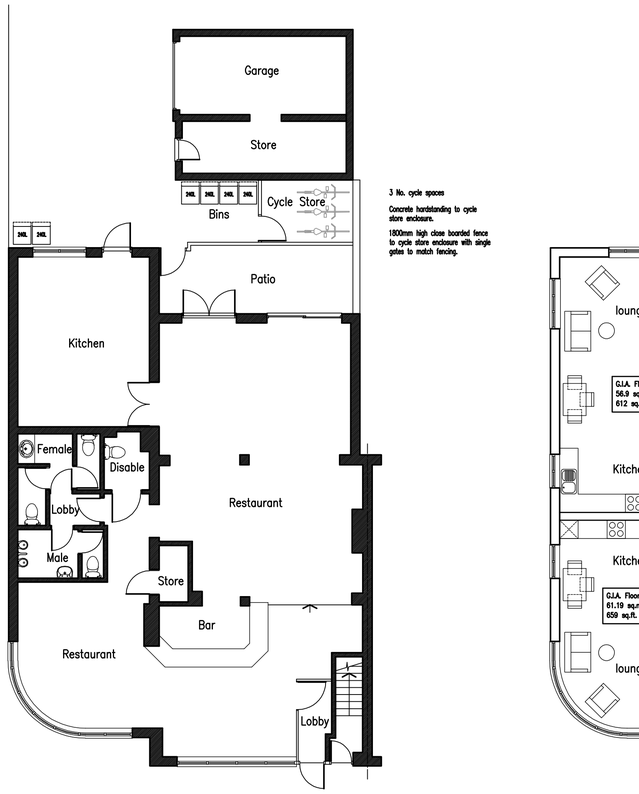

3 No. cycle spaces

Concrete hardstanding to cycle store enclosure.

1800mm high close boarded fence to cycle store enclosure with single gates to match fencing.

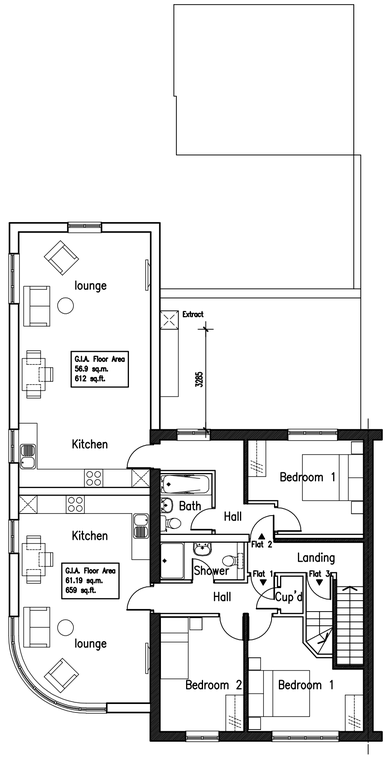

GROUND FLOOR

PROPOSED FLOOR PLANS

Scale 1:100

FIRST FLOOR

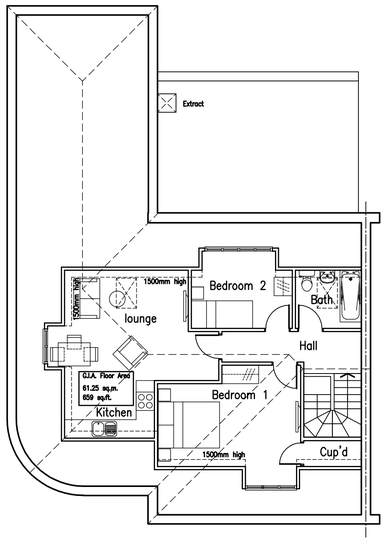

SECOND FLOOR

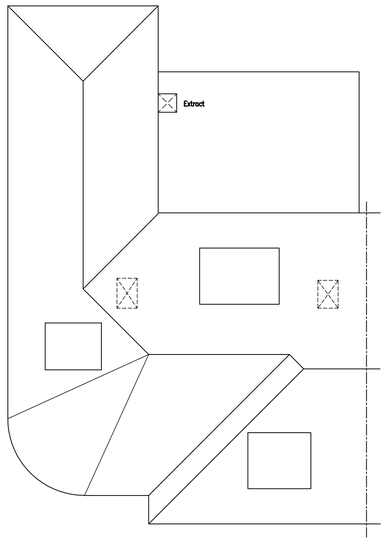

ROOF PLAN

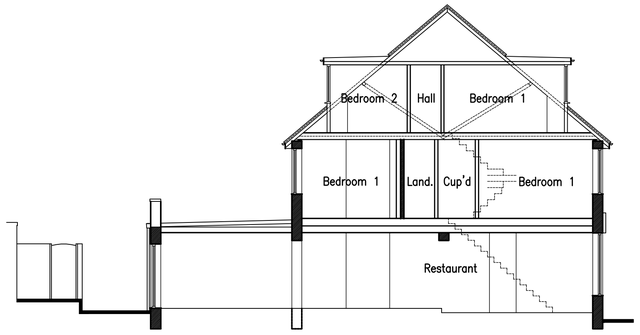

TYPICAL SECTION

Scale 1:100

0m 5m 10m 15m 20m

No dimensions to be scaled from drawing except for planning purposes.

The contractor should check all dimensions on site.

It is the contractors responsibility to ensure compliance with Building Regulations.

C.D.M. Regs. 2015. The Client is advised of his responsibilities to appoint a Planning Supervisor under these Regs. All works to comply with the C.D.M. Regs. 2015.

The Party Wall Act. 1996 The property owner is advised of the requirements of the Act, & the requirement to serve a Party Wall Notice on any adjoining owners as required under the act.

REVISIONS:

A. 11.09.18 Kitchen extract added.

B. 28.11.18 Dormer roofs amended.

ADCS

Architectural Design

Computer Services

30 Foxley Lane
Worthing
West Sussex
BN13 3AD
Tel: 01903 260701
E-mail:
adcs@sky.com

Client

MR ARSHADUL HOQUE

Project

PROPOSED FLAT CONVERSION
163 WINDMILL PARADE
OLD SHOREHAM ROAD
SOUTHWICK, W. SUSSEX BN42 4QB

Drawing

PROPOSED FLOOR PLANS & ELEVATIONS

Scale	Date	Drawn
1:100@A1	28.08.18	TP

Drawing No.	Revision
1388/P02	B