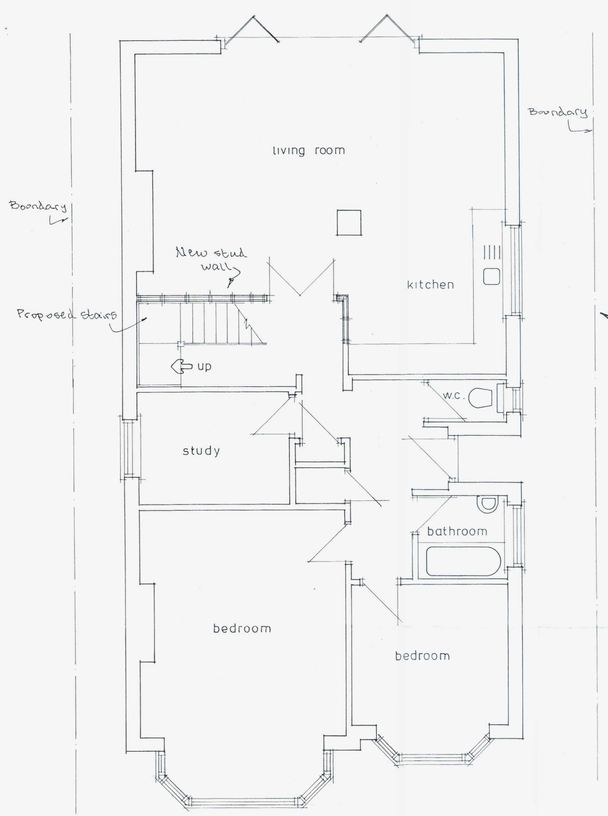
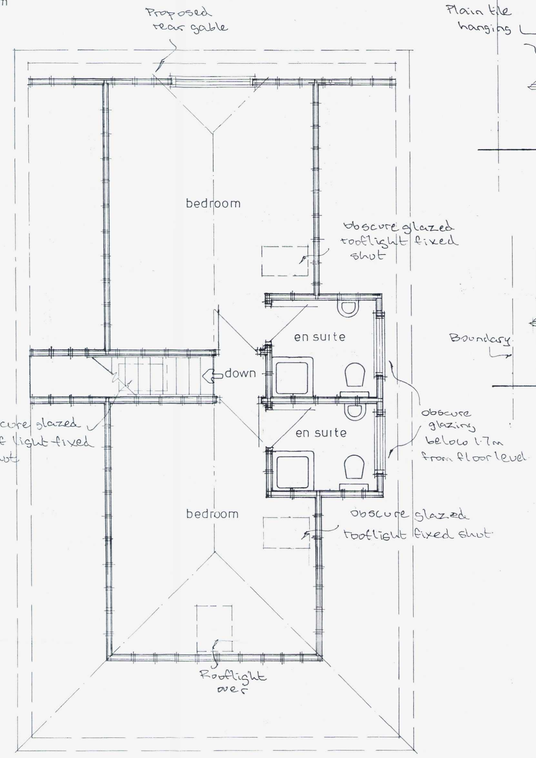
1:100 0 10m
Scale bar
1:50 0 10m



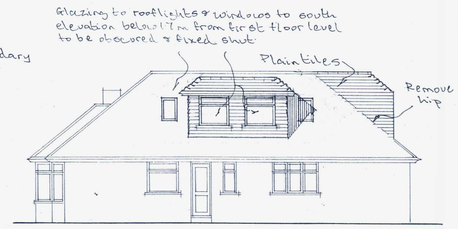

Ground Floor



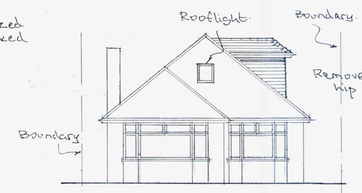

First Floor



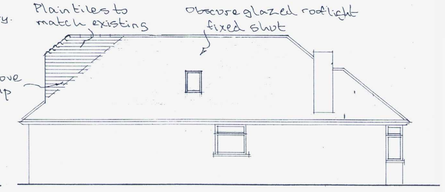

east elevation



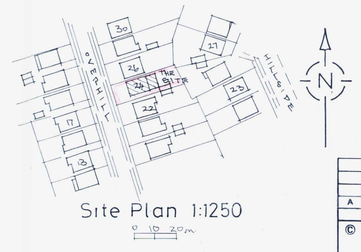

south elevation




west elevation




north elevation




Site Plan 1:1250
0 10 20m




Block Plan 1:500
0 10m

ADUR & WORTHING PLANNING SERVICES

| | |
|---|---|
| PLAN | AWDM/ 1684/15 |
| DATE VALID | 18 NOV 2015 |

| | | |
|---|---|---|
| A | 6.11.15 | Dormers Reduced |
| | Date | Revisions |

© copyright

Client
Mr.E.Dixon

Job Title
Roof Conversion

Drawing Title
24 Overhill
Southwick

Scale 1:50 1:100

Date | Drawn by

Drg No. 477/01 | Rev. A

841 x 594mm A1