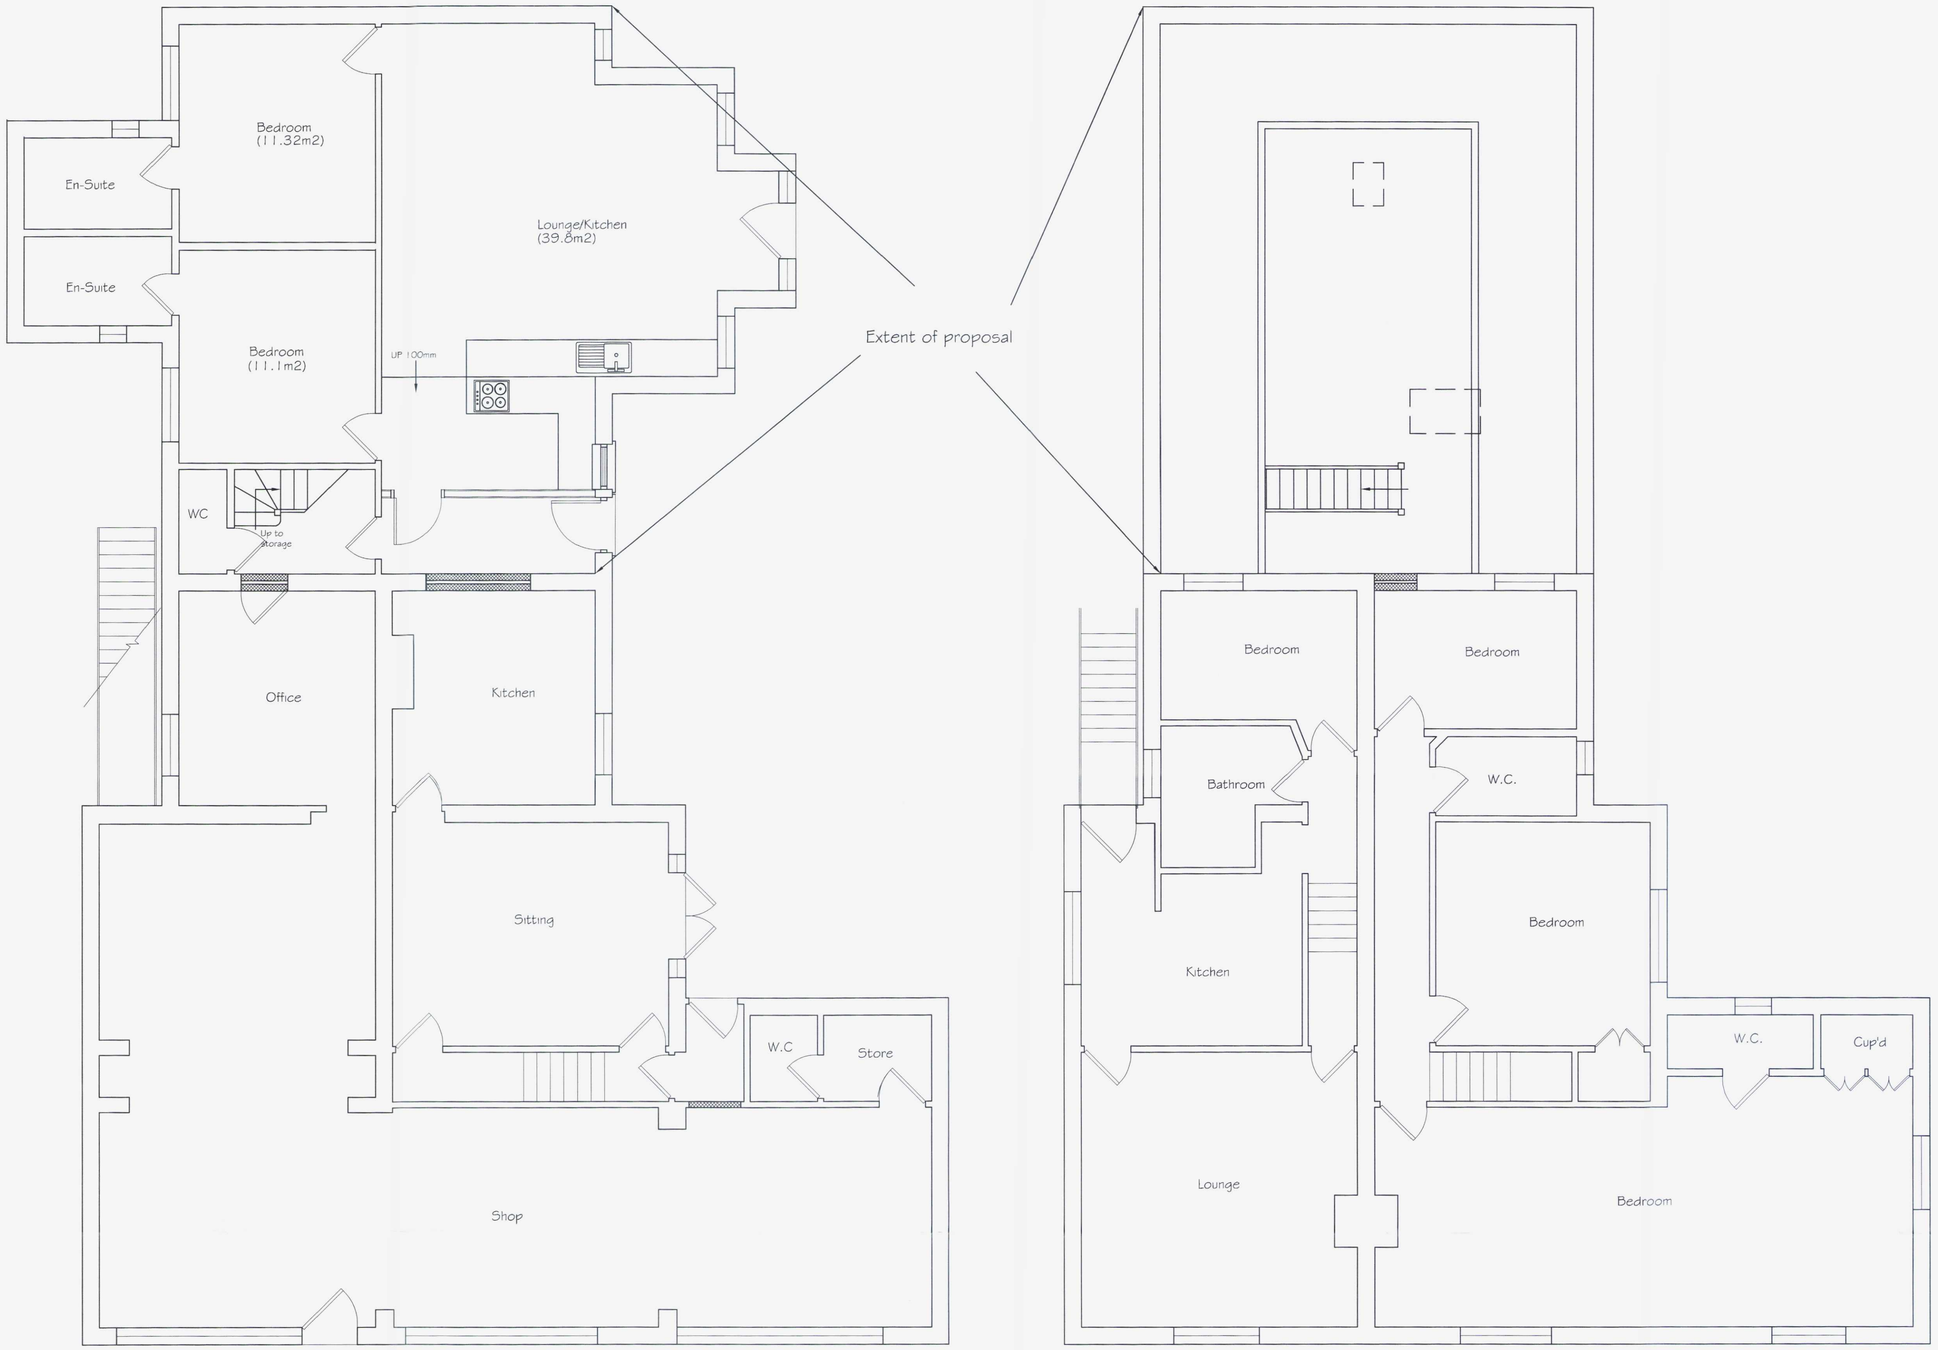


Proposed Ground Floor Plan

Proposed First Floor Plan

0 0.5 1 2 3 4 5 6 7 8 9 10

SCALE 1:50

C454/17

Recd 17/5/17

AMENDMENT

Tony Rogers
Building Consultants
Address: 40 Dawn Crescent, Upper Beeding
West Sussex, BN44 3WH
Telephone: 01903 815225 Fax: 01903 815225

Rev.	Date:	Revision Description:
A	May 2017	Internal alterations and new door added

Client: Mr I Patel

Address: 117-119 Sompting Road
Lancing
West Sussex
BN15 9LG

Project: Proposed conversion of single flat to two flats

Scale: 1:50
Paper Size A1

Date: September 2016

Drawing No: 16/1167/02

Drawn By: AWR Revision: A