ADUR & WORTHING
PLANNING SERVICES


PLAN	AWDM/0898/19
DATE VALID	28 MAY 2019

PREVIOUS

AMENDMENT

ADUR & WORTHING
PLANNING SERVICES

PLAN	AWDM/1154/16
DATE ~~VALID~~	Rec'd 12.12.16

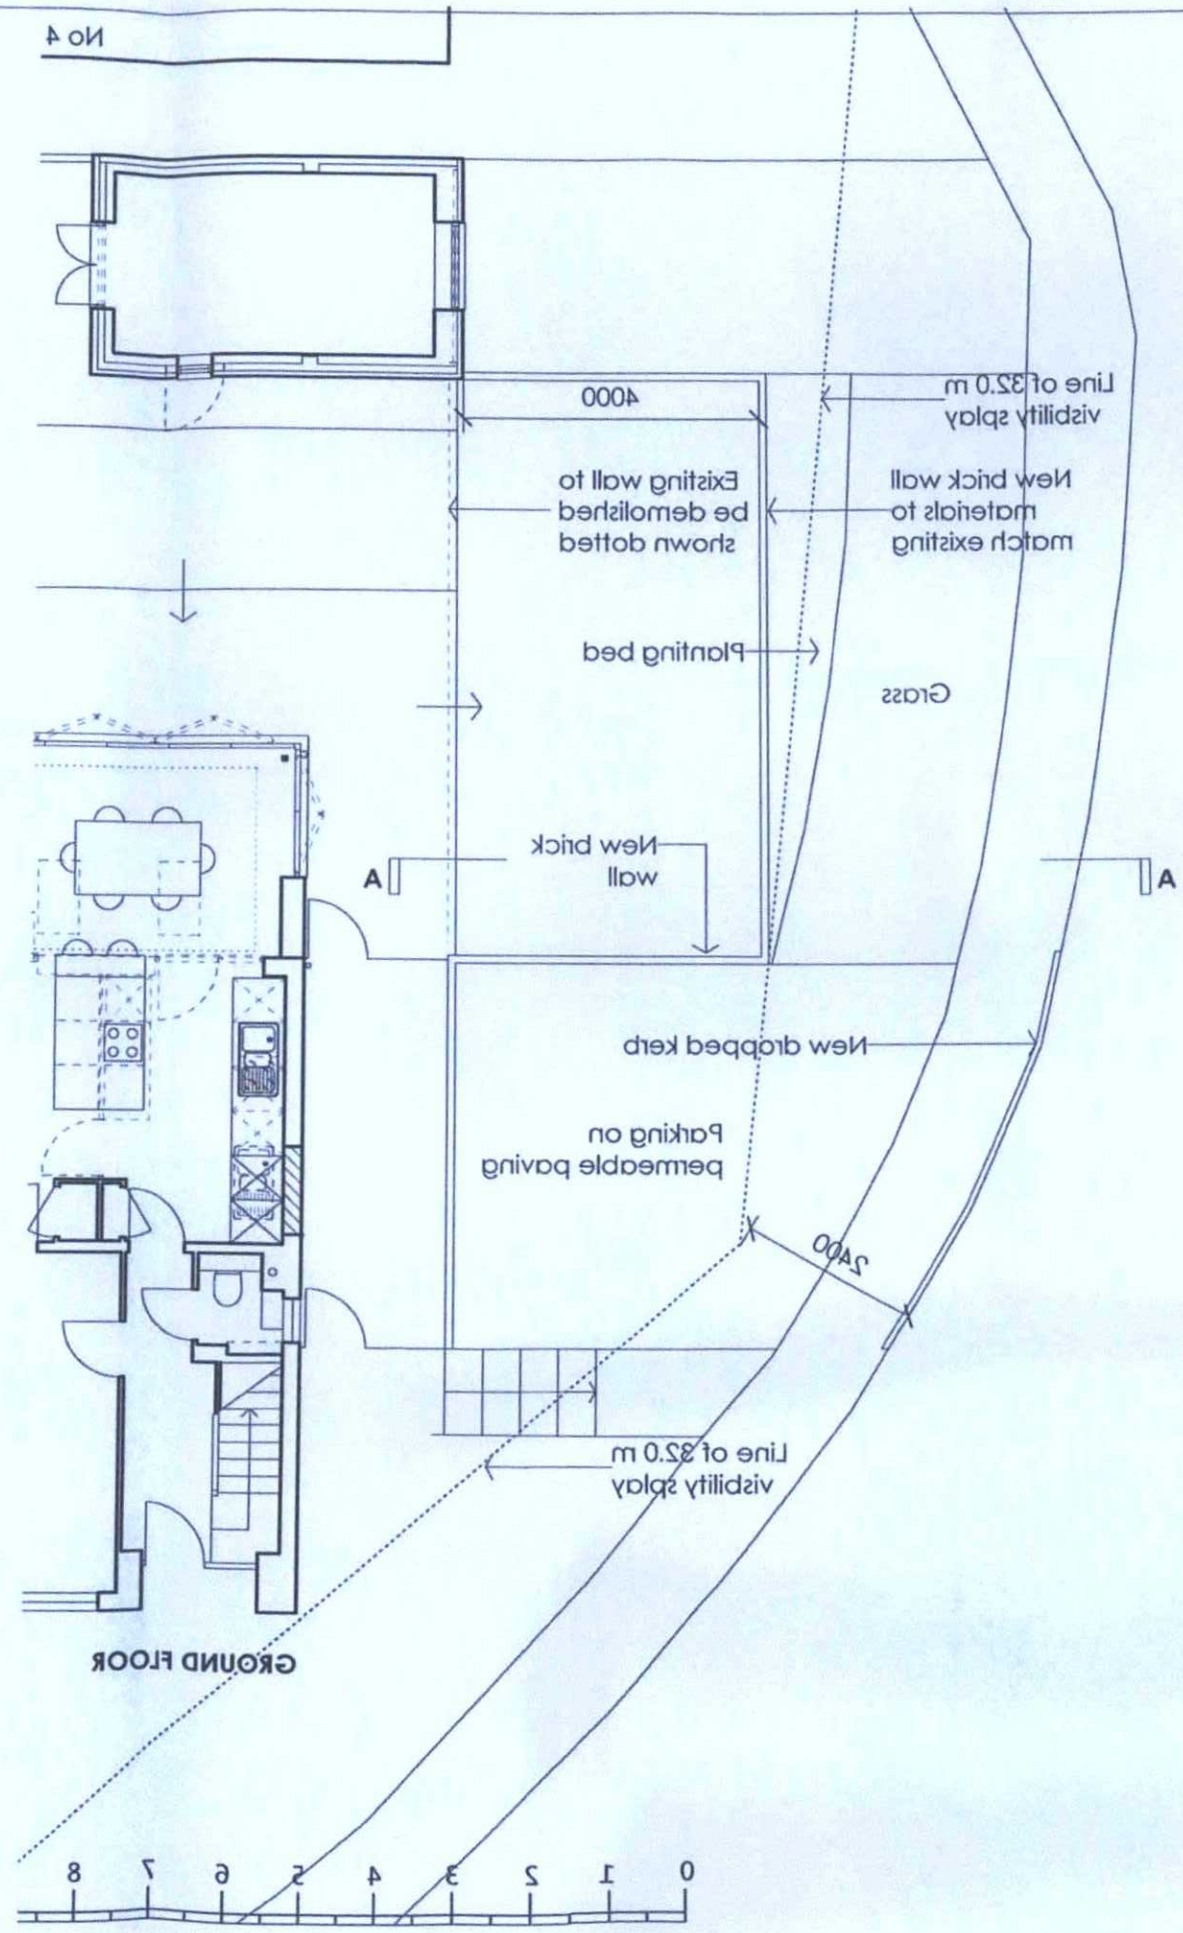

G Wall moved to otherside of garage 12 Dec 2016
F Notes added after changes below 10 Nov 2016
E Visibility splays added, wall amended 2 Nov 2016
D Amended for Planning 16 Aug 2016
C Elevation of wall added 27 July 2016
B Notes added for planning 20 July 2016
A Amend for approval 19 May 2016
Revision Notes Date

N

eskay architects

62 Parkside
Shoreham-by-Sea
BN43 6HA
tel: 07745 654 556

project
6 Saxons, BN43 5JE

drawing
Proposed Site Plans

ref	dwg no.	rev
DA	02	G

scale	size	date
1:100	A3	May 2016

status
Planning