

Olcote
Kings Crescent
Shoreham by Sea
BN43 5LE

OS MasterMap 1250/2500/10000 scale
11 December 2013, ID: MDP-00281367
www.mapdataportal.co.uk

1:1250 scale print at A4, Centre: 520616 E, 104415 N

©Crown Copyright Ordnance Survey. Licence no. 100019980

Mapping sourced from Ordnance Survey

N

MAPS@ Aworth SURVEY CONSULTANTS

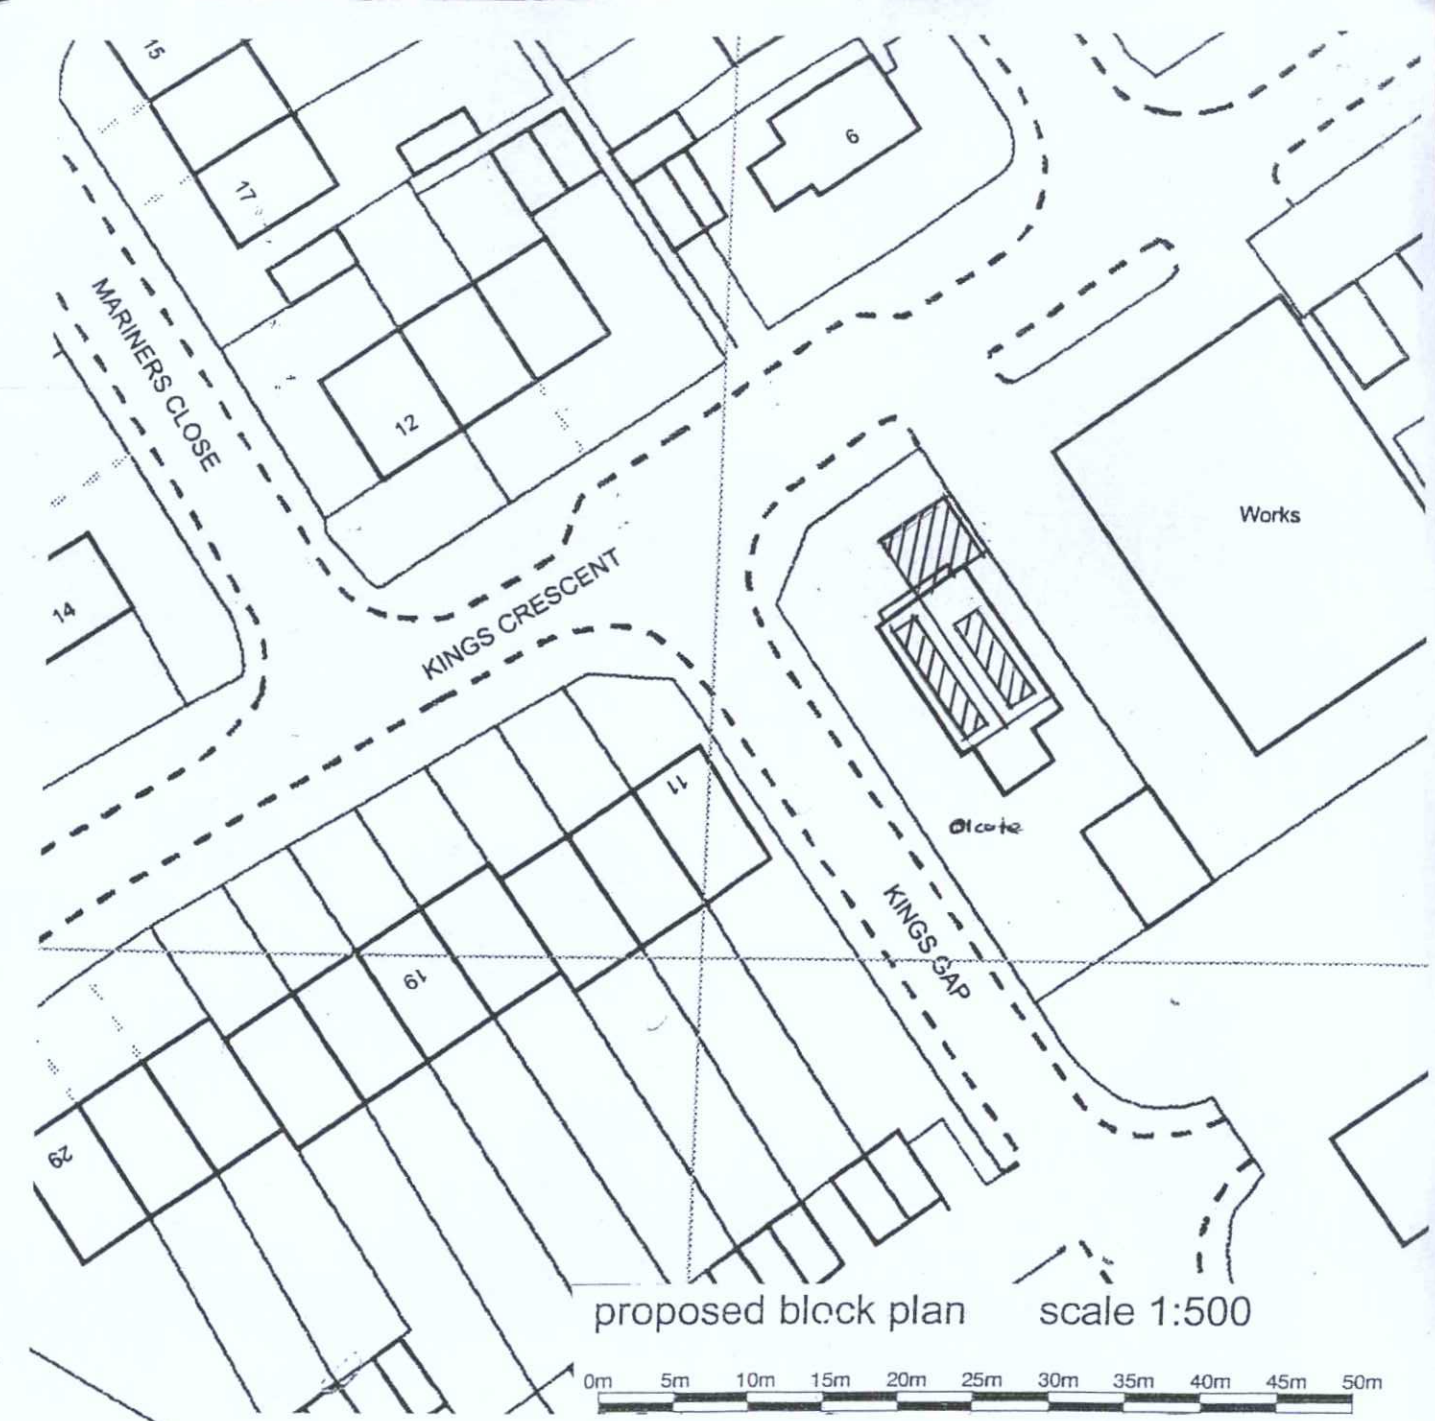

proposed block plan scale 1:500

0m 5m 10m 15m 20m 25m 30m 35m 40m 45m 50m

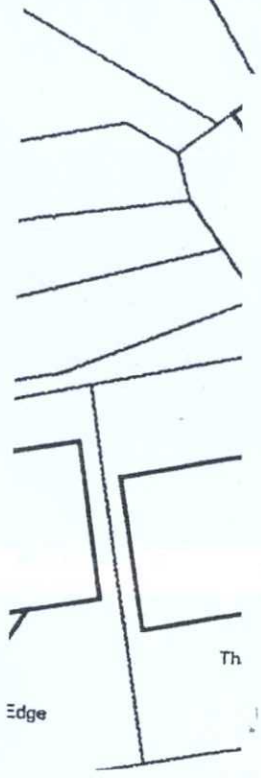

Revision date

Project **Roof conversion and new Garage at**

Address **Olcote Kings Crescent Shoreham By Sea**

date **Dec 2013** scale **1:500 and 1:1250**

drg no. **RFA 13/294/0S** sheet size **A3**

client **Ms Linzi Sortain**

ADUR & WORTHING PLANNING SERVICES

PLAN	AWDM/ 0087/14
DATE	31 JAN 2014

Location and Block plans

Roger Fagg Architect Ltd
14c Fourth Avenue
Hove
East Sussex BN3 2PH

[redacted]