Location Plan

Site Address: **12, Sompting Avenue, Gaisford, Worthing, BN14 8HN**

PlanningPortal

Date Produced: **29-Aug-2023**

Scale: **1:1250 @A4**

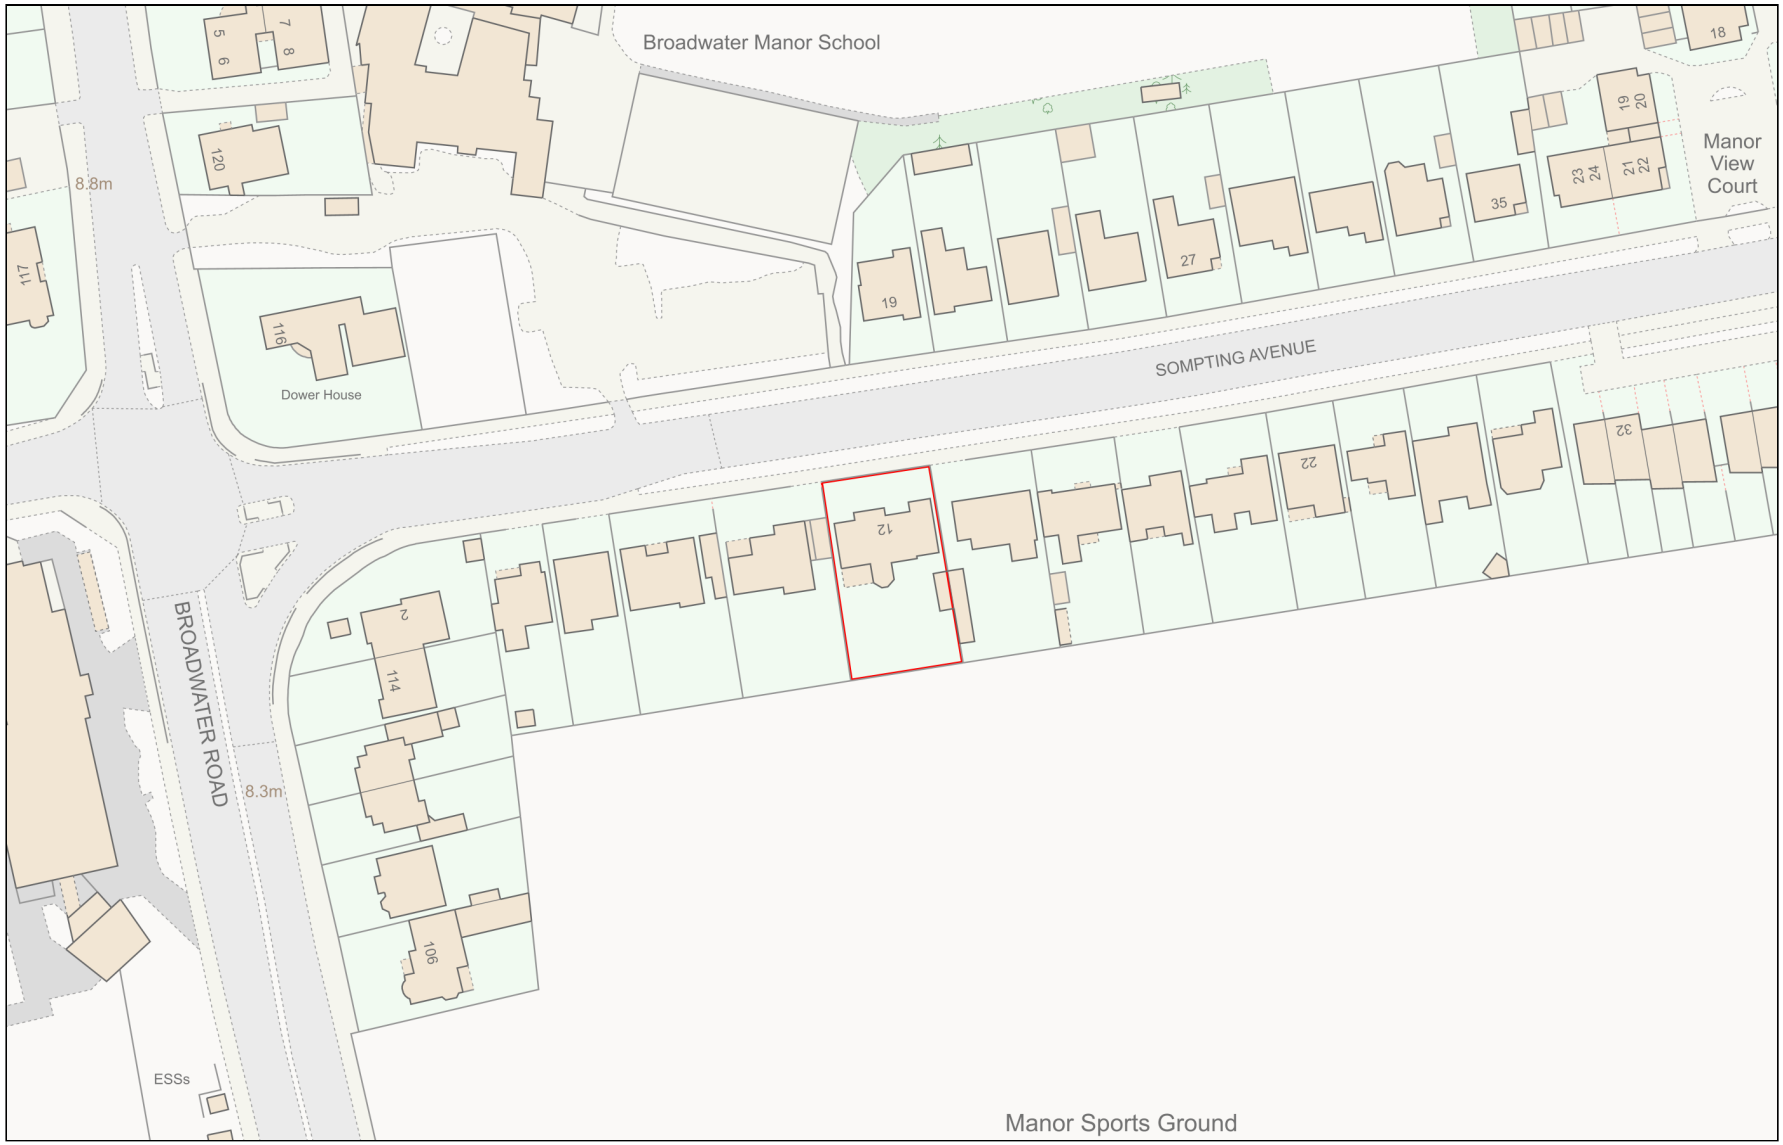

Planning Portal Reference: **PP-12333791v3**

Powered By TerraQuest

© Crown copyright and database rights 2023 OS 100042766