6, Burlington Road

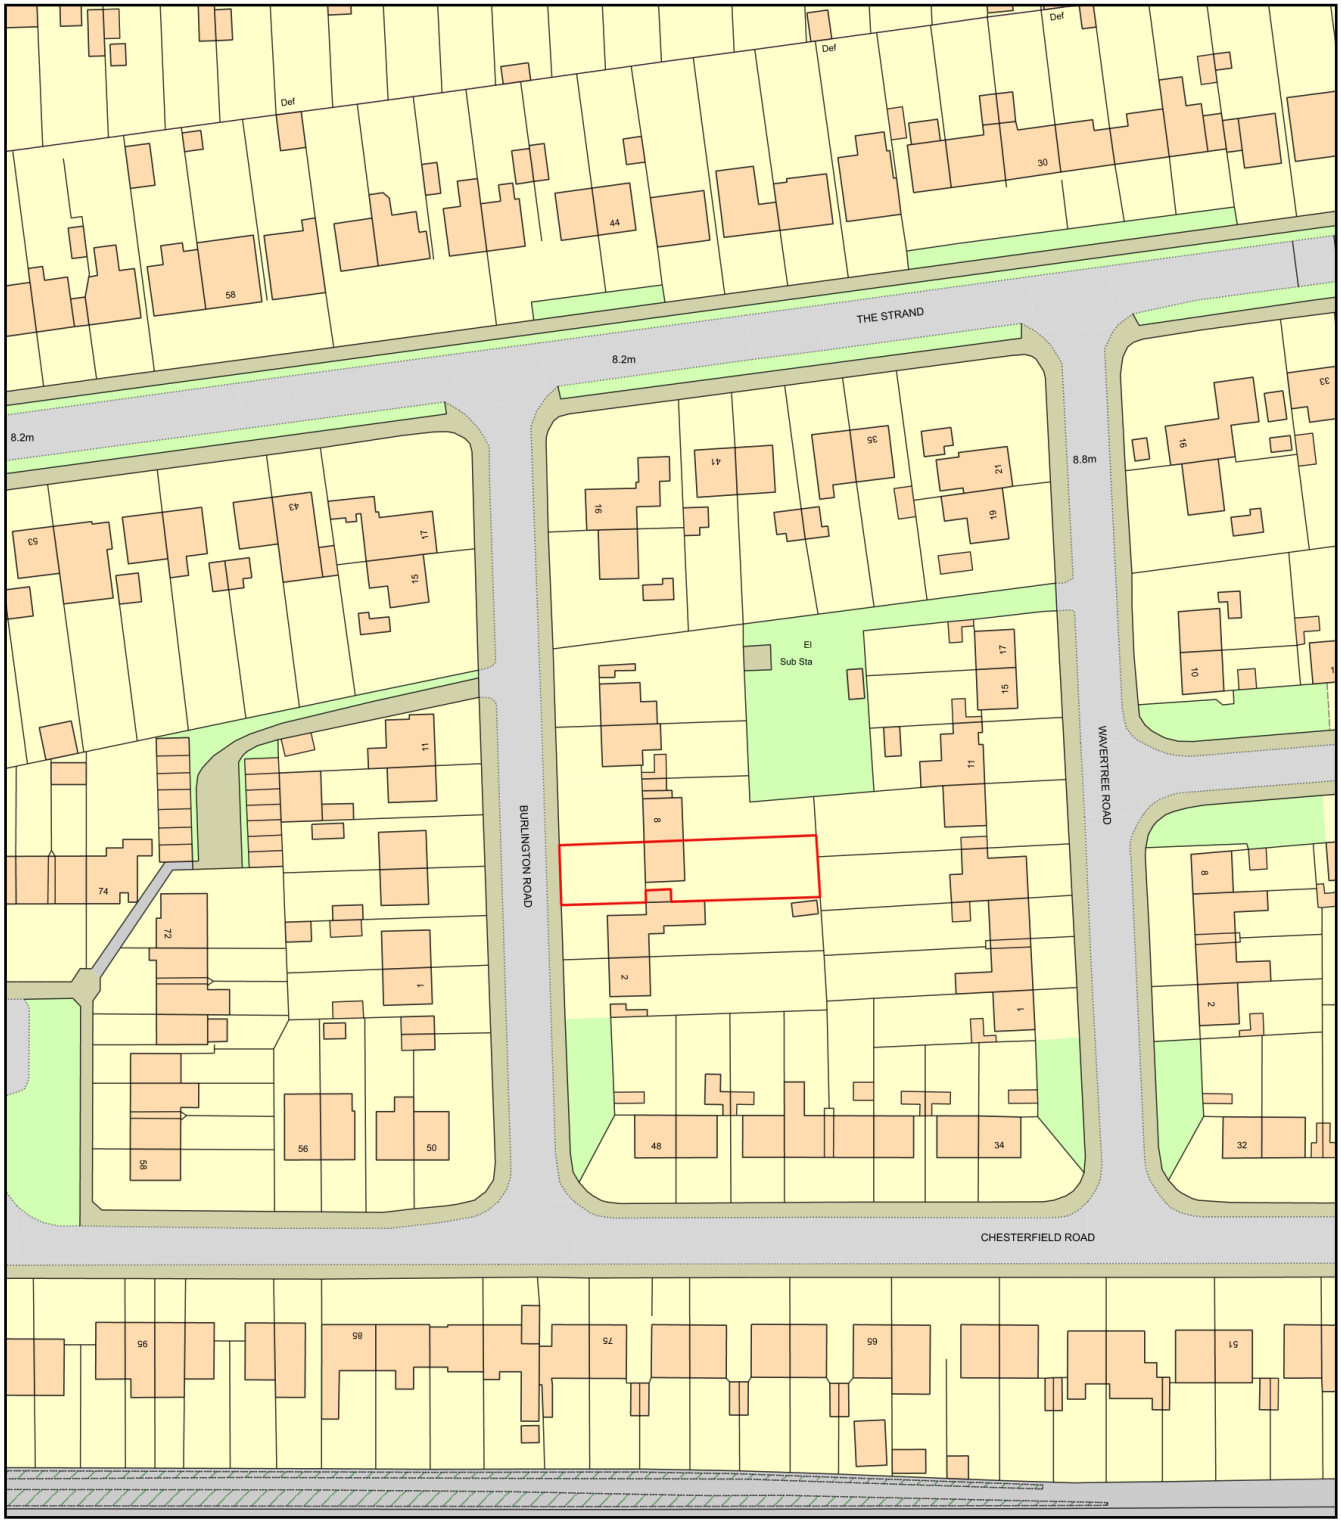

0 50
Metres

N

ReQuestaPlan

Plan Produced for: Adur County Council

Date Produced: 29 Aug 2023

Plan Reference Number: TQRQM23241162356880

Scale: 1:1250 @ A4

© Crown copyright and database rights 2023 OS 100042766