CAD Plot date: 09/11/2007 - 15:09:27

No dimensions to be scaled from drawing. The contractor should check all dimensions on site. It is the contractors responsibility to ensure compliance with Building Regulations.

client	project	drawing	date	scale	drawing no	revision
WORTHING HOMES LTD	36 WORDSWORTH ROAD, WORTHING	CYCLE & REFUSE STORE DETAILS	May '07	1:100	5013\03	C

drawn: KE
plot checked:
CAD File Name: 5013mast.dwg
xrefs:

MICHAEL COOK ASSOCIATES
Brooklyn Chambers
11 Goring Road
Worthing
West Sussex BN12 4AP
Tel: 01903 248777
Fax: 01903 248888
E-Mail: office@michaelcookassociates.co.uk



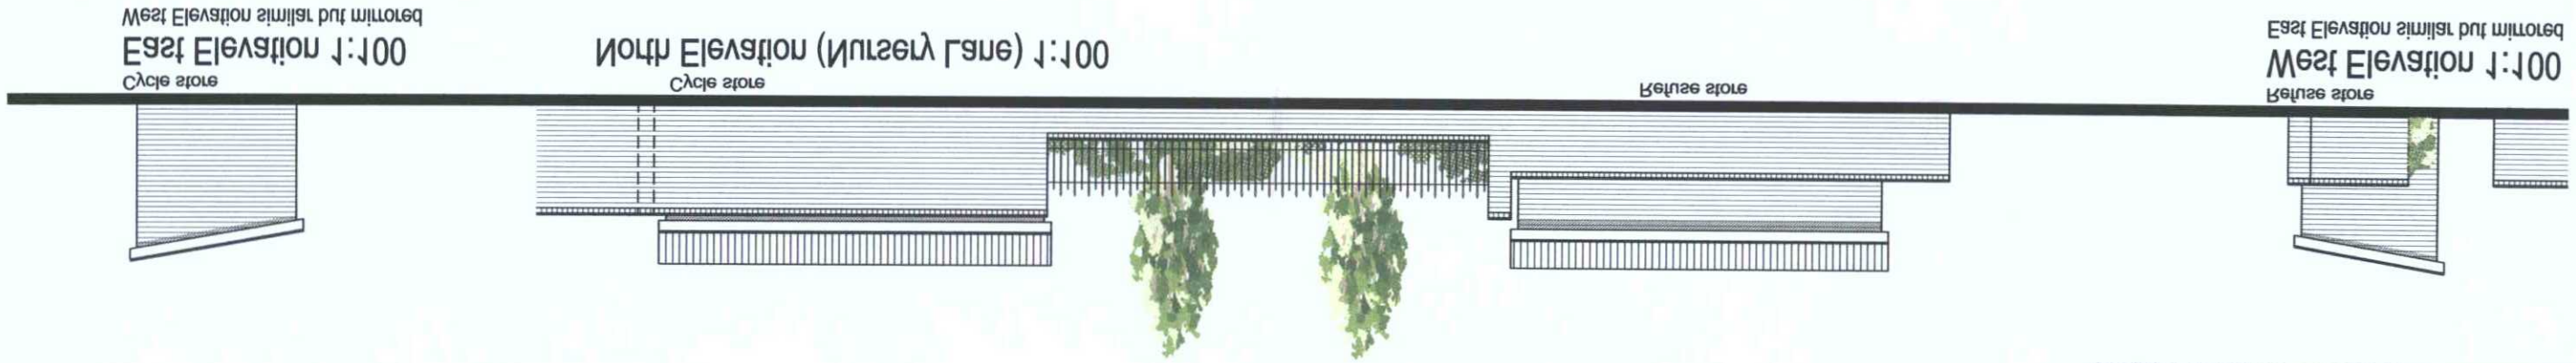

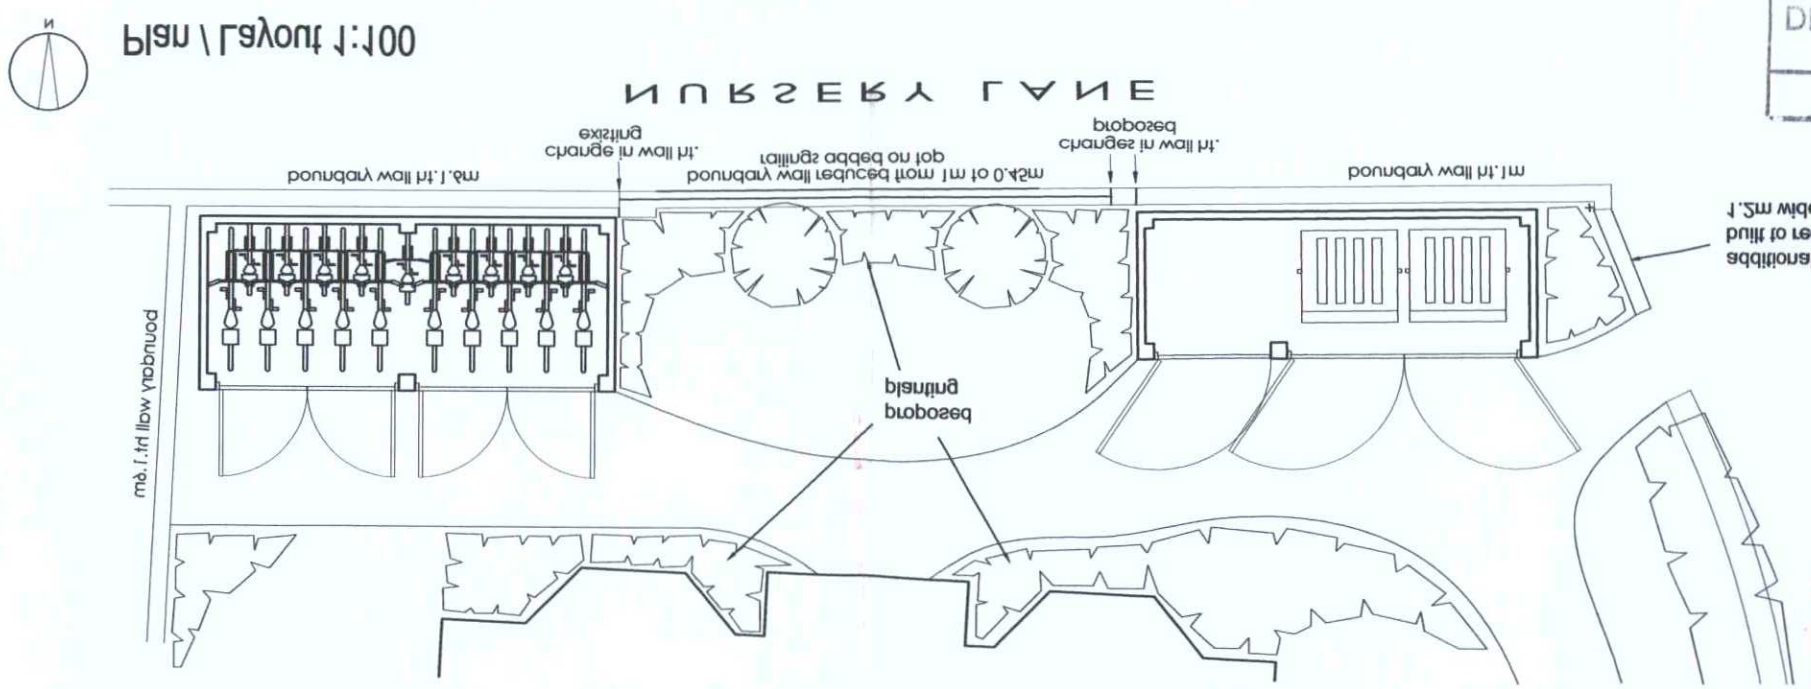

SUBJECT TO CONDITIONS
CONSENT GRANTED
10 DEC 2007
WORTHING BOROUGH COUNCIL

BOROUGH OF WORTHING
DEPOSITED 12.11.07
TP REF. NO.
LLUT/ HAPO. 1 FO
MR/

REVISED PLAN

T.P. OFFICE COPY

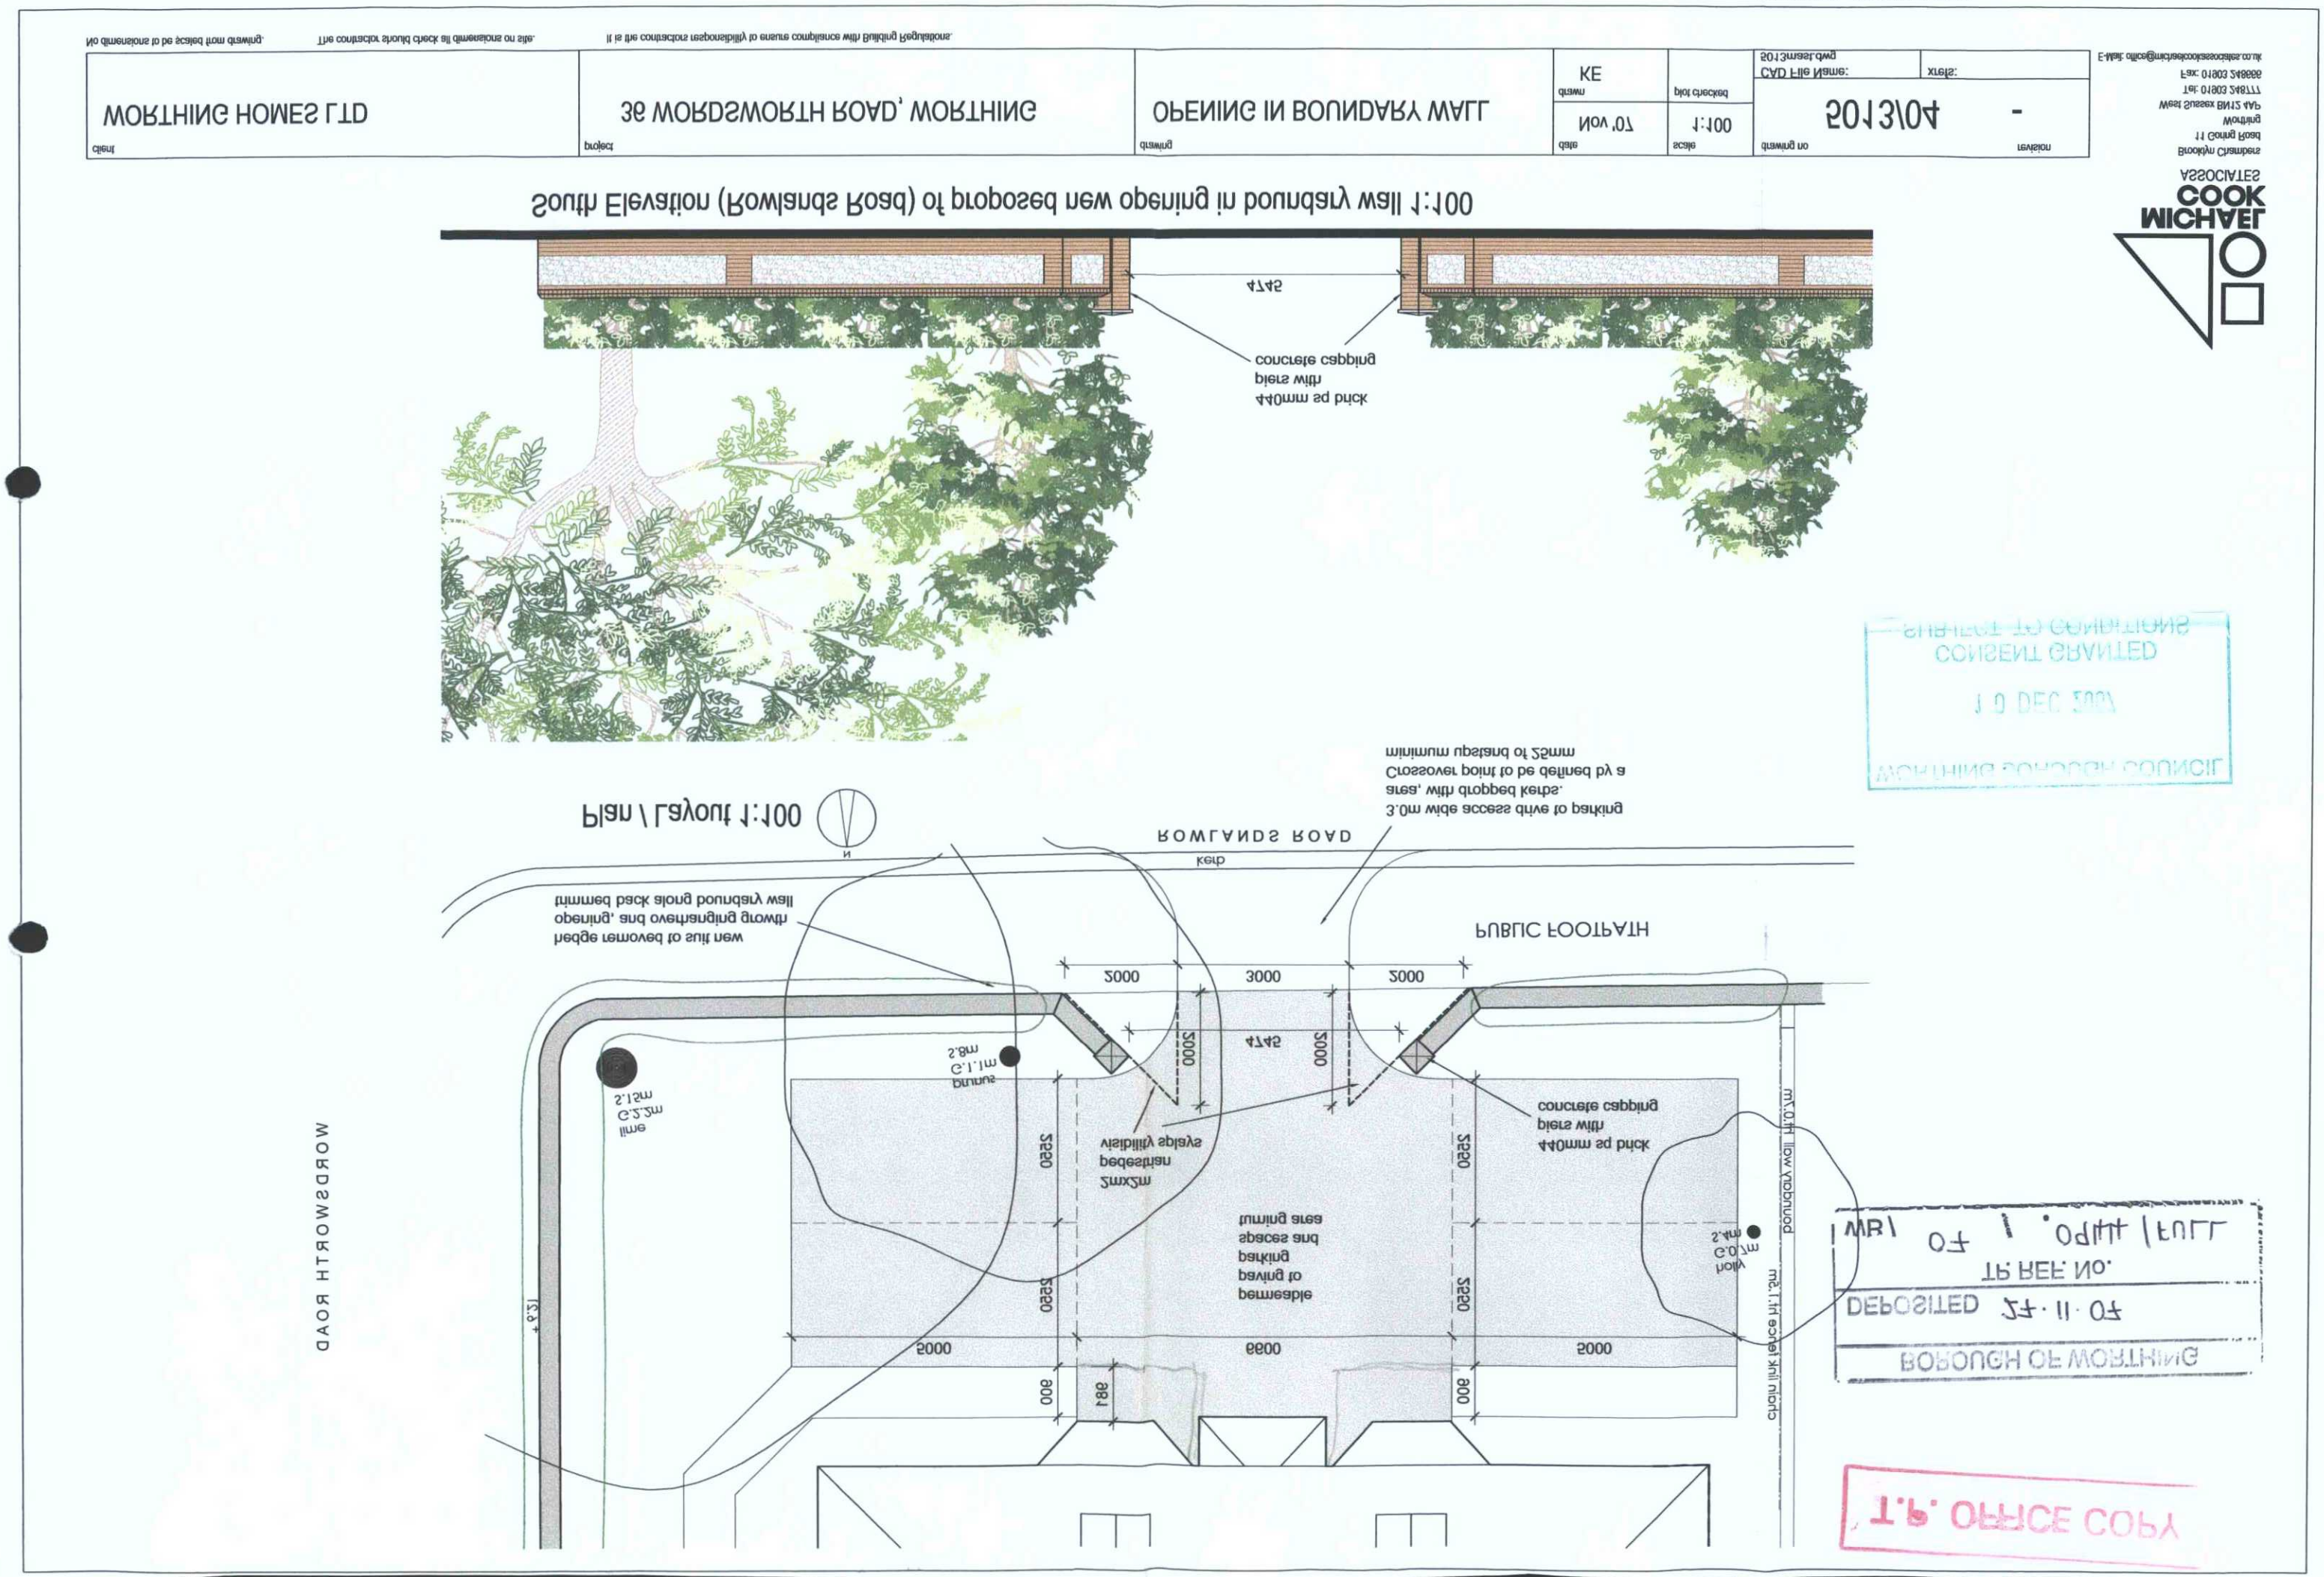

South Elevation (Rowlands Road) of proposed new opening in boundary wall 1:100
Plan \ Layout 1:100
ROWLANDS ROAD
PUBLIC FOOTPATH
WORDSWORTH ROAD
MICHAEL COOK ASSOCIATES
Brooklyn Chambers
11 Goring Road
Worthing
West Sussex BN12 4AP
Tel: 01903 248777
Fax: 01903 248666
E-Mail: office@michaelcookassociates.co.uk
CAD File Name: 5013mast.dwg
xrefs:
drawing no 5013/04
revision -
scale 1:100
date Nov '07
drawn KE
plot checked
drawing OPENING IN BOUNDARY WALL
project 36 WORDSWORTH ROAD, WORTHING
client WORTHING HOMES LTD
No dimensions to be scaled from drawing.
The contractor should check all dimensions on site.
It is the contractors responsibility to ensure compliance with Building Regulations.
CAD Plot date: 26/11/2007 - 09:15:40
CONSENT GRANTED
10 DEC 2007
WORTHING BOROUGH COUNCIL
DEPOSITED 27.11.07
BOROUGH OF WORTHING
T.P. OFFICE COPY