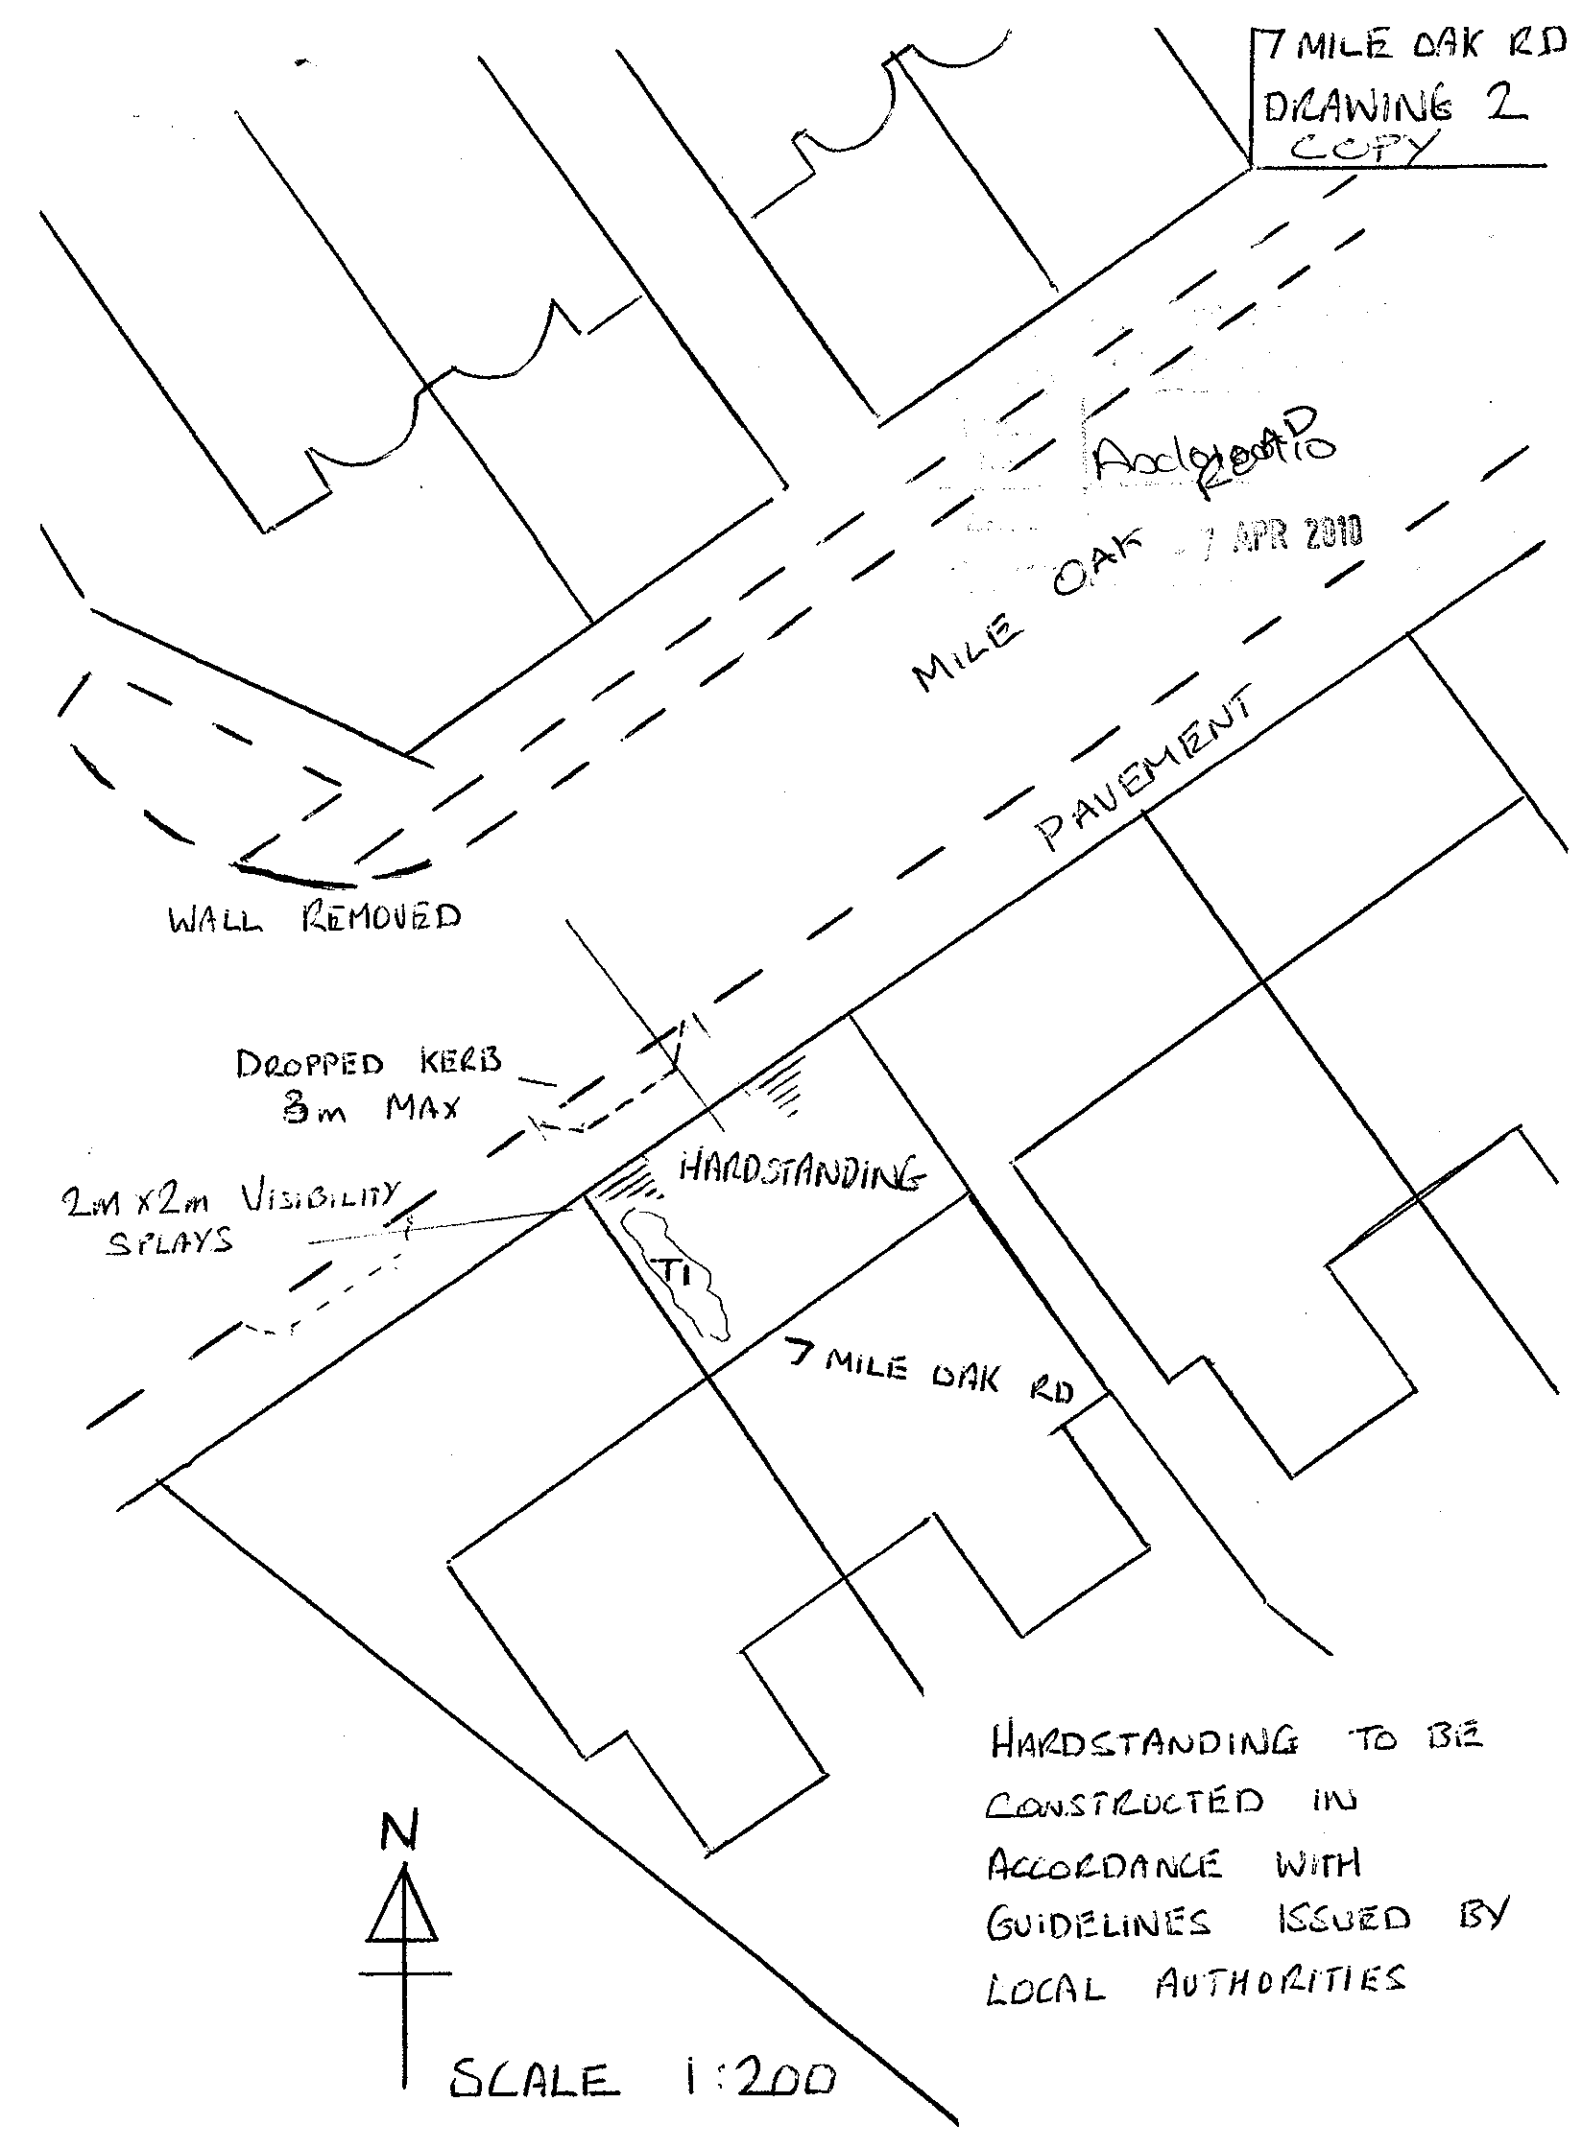

7 MILE OAK RD
DRAWING 2
COPY
Access Road to
7 APR 2010
MILE OAK
PAVEMENT
WALL REMOVED
DROPPED KERB
3m MAX
2m x 2m VISIBILITY
SPLAYS
HARDSTANDING
T1
7 MILE OAK RD
HARDSTANDING TO BE
CONSTRUCTED IN
ACCORDANCE WITH
GUIDELINES ISSUED BY
LOCAL AUTHORITIES
N
SCALE 1:200