

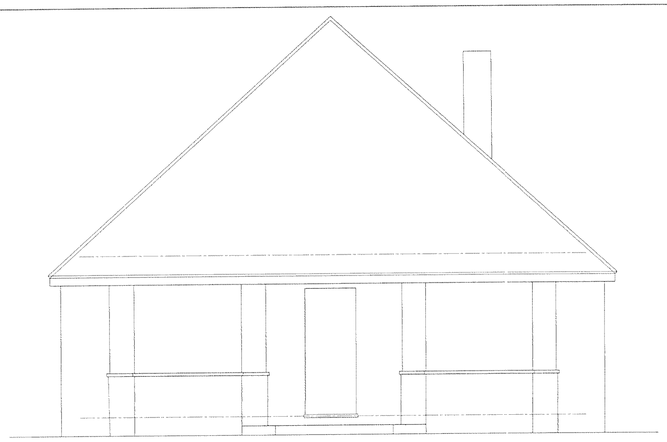



FRONT ELEV

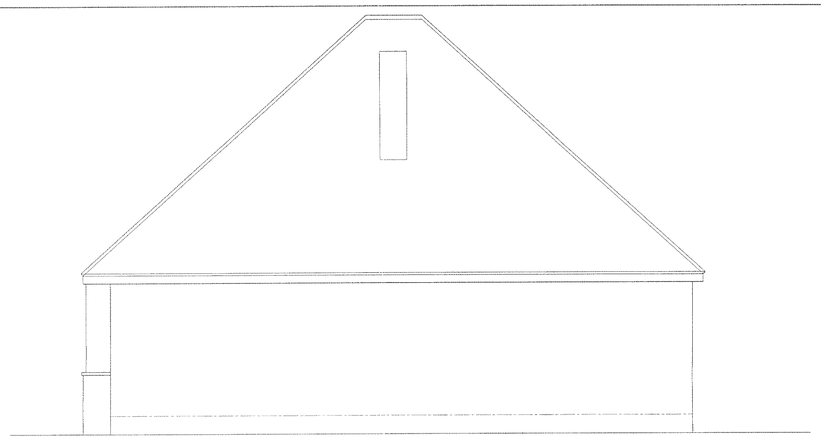


SIDE ELEV

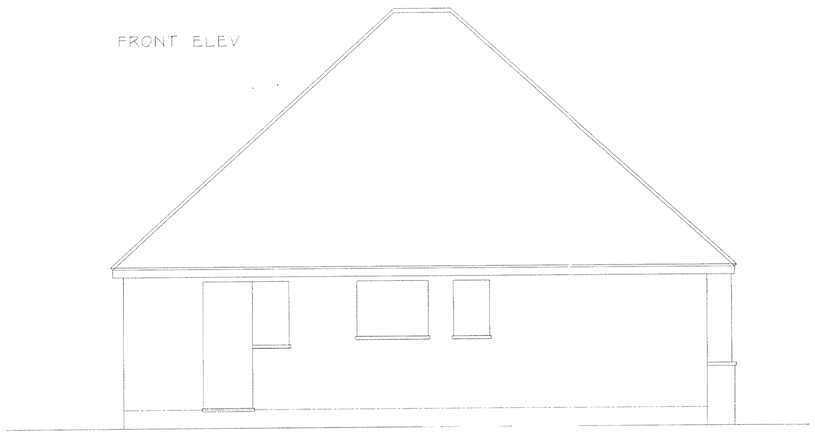


SIDE ELEV

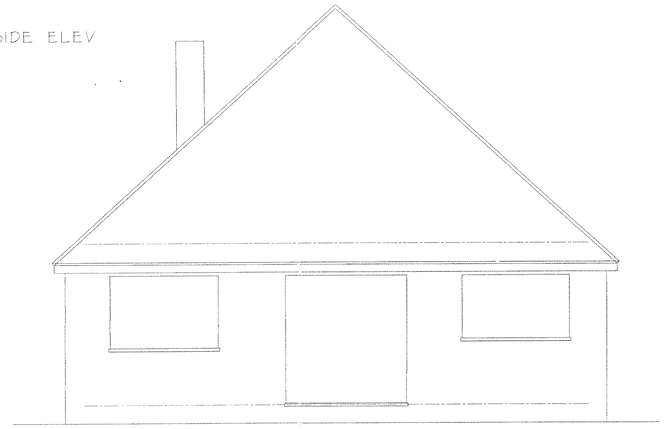

REAR ELEV

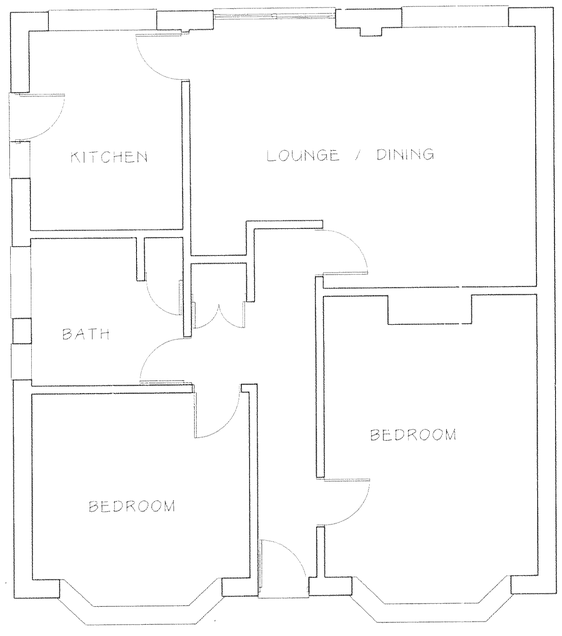

GROUND FLOOR PLAN

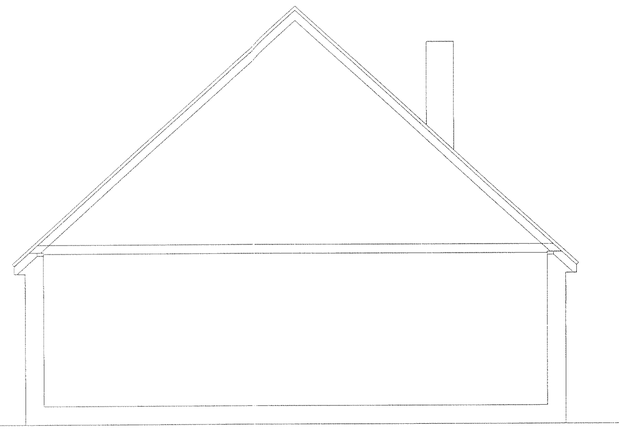

TYPICAL CROSS SECTION

NOTES:
All dimensions must be checked on site and not scaled from the drawing

A		
	Date	Revisions

© copyright

NUTFIELD ROAD

ARCHITECTURAL SERVICES

11, TILERS CLOSE
NUTFIELD ROAD
MERSTHAM
REDHILL
SURREY. RH1 3HS
TEL. - 01737 645510

Client
X

Job Title
327 BRIGHTON ROAD
LANCING

PLAN No. Andalusia

Drawing Title
PLANS / ELEVATIONS
AS EXISTING

Scale 1:50

Date JAN 2010 | Drawn by

Drg. No | Rev.