



FRONT ELEV


VOLUME OF PORCH: 7.746 M CU

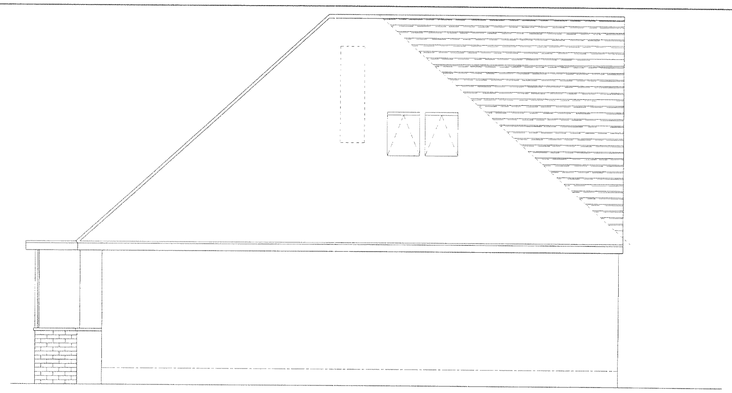

SIDE ELEV

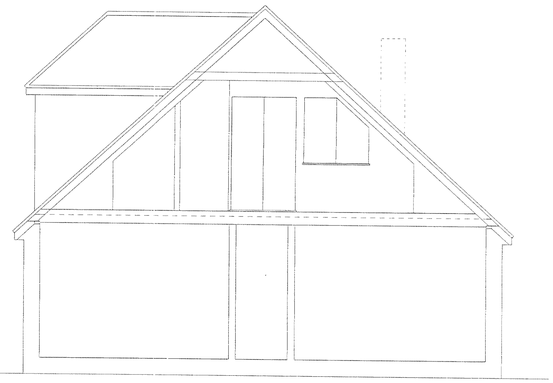

TYPICAL CROSS SECTION

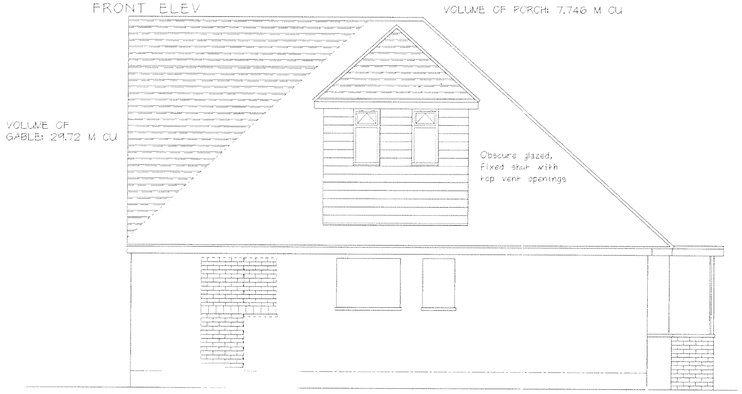


SIDE ELEV




REAR ELEV

NOTES:
All dimensions must be checked on site and not scaled from the drawing

PROPOSED VOLUME INCREASE:
47.641 CUBIC METRES
(40.994 IN ROOF)

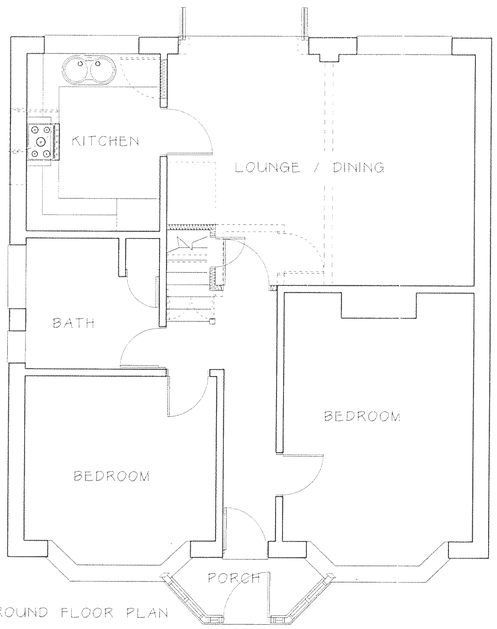

GROUND FLOOR PLAN

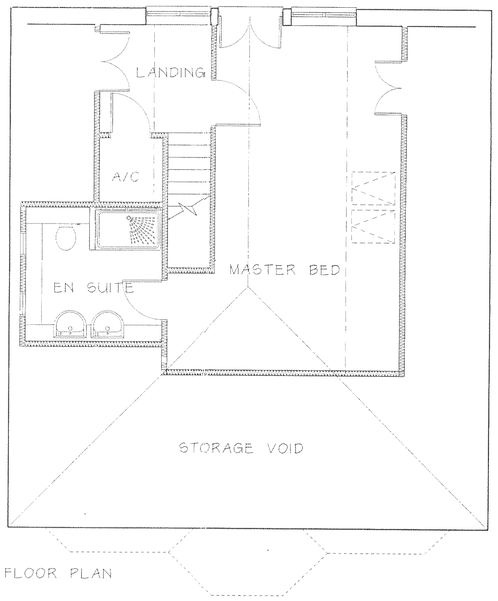

LOFT FLOOR PLAN

A		
	Date	Revisions

© copyright

NUTFIELD ROAD

ARCHITECTURAL SERVICES

11, TILERS CLOSE
NUTFIELD ROAD
MERSTHAM
REDHILL
SURREY. RH1 3HS
TEL. - 01737 645510

Client

Job Title
327 BRIGHTON ROAD
LANCING

PLANNING
PLAN No. Addendum

Drawing Title
PROPOSED LOFT CONV' AND FRONT ENT. PORCH

PLANS / ELEVATIONS AS PROPOSED as revised

Scale 1:50

Date JAN 2010 | Drawn by

Drg. No 327BR/02 . LD | Rev.