From: RJA Planning & Building Consultants <rex@rjapbc.co.uk>
Sent: 30 April 2010 11:19
To: Hannah Barker
Cc: lord mark gray
Subject: Re: 87B Brighton Road Lancing ADC/0130/10
Attachments: 01 Layout.pdf

Dear Hannah,
Further to your email, I attache a revised drawing as requested.
Regards
Rex

Rex Adams MCIAT
RJA Planning & Building Consultants Ltd
16 Greenacres
Shoreham-By-Sea
West Sussex BN43 5WY

t/f: 01273 467297 m: 07971375739
www.rjapbc.co.uk

----- Original Message -----
From: Hannah Barker
To: Rja Planning & Building Consultants
Sent: Wednesday, April 28, 2010 10:46 AM
Subject: 87B Brighton Road Lancing ADC/0130/10

Dear Rex,

Following submission of the above application I have fully assessed that application and sought advice of my team and based on the proximity of the adjacent window and the overall scale and bulk of the extension I will require the roof to be hipped to reduce the bulk as a minimum. I look forward to receiving an amended plan as soon as possible, and then the application can be determined, subject to agreement of the planning services manager.

Yours sincerely,

Hannah Barker

Hannah Barker - Planning Officer BA (Hons) MATP MRTPI | Development Control,
Adur District Council
Location: Civic Centre, Ham Road, Shoreham-By-Sea, BN43 6PR
Internal: 63228 | External: 01273 263228 | E-mail: hannah.barker@adur.gov.uk

Please think before you print this and save paper

****
****

Important Information and Disclaimer.
Please do not print this e-mail unless necessary.
The domain from which this e-mail is sent is not indicative of the Council on whose behalf it is sent. The author will indicate in the body of the e-mail on whose behalf it is sent.
The information contained in this email may be subject to public disclosure under the Freedom of Information Act 2000. Unless the information contained in this email is legally exempt from disclosure, we cannot guarantee that we will not provide the whole or part of this email to a third party making a request for information about the subject matter of this email.
This e-mail is intended exclusively for the addressee and may contain information that is confidential and/or privileged. If you are not the intended recipient please note that any form of distribution, copying or use of this communication or the information in it is strictly prohibited and may be unlawful. If you have received this communication in error please return it to the sender and delete the material from any computer and destroy any printed copy.
Adur District Council and Worthing Borough Council cannot guarantee that this message or any attachment is virus-free or has not been intercepted or changed. The views of the author may not necessarily reflect those of either Adur District Council or Worthing Borough Council. Any

opinions or other information in this message that do not relate to the official business of Adur District Council and / or Worthing Borough Council are neither given nor endorsed by them.
****
****


DO NOT SCALE FROM THIS DRAWING




Proposed East Elevation




Proposed North Elevation

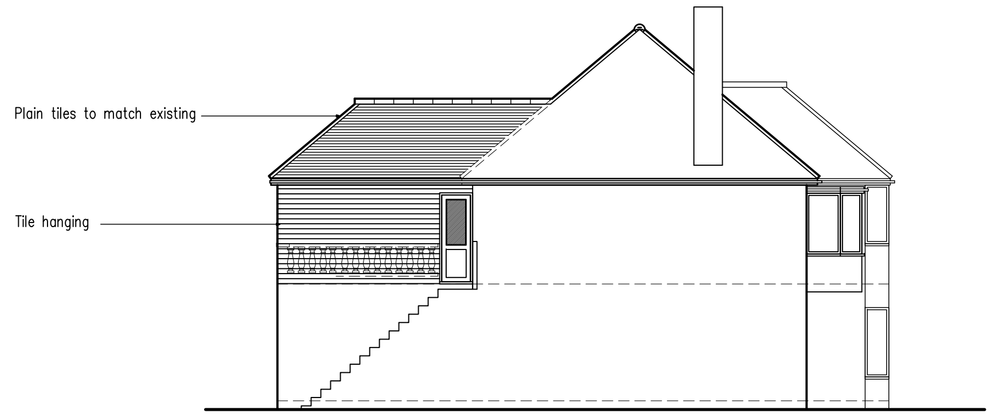


Proposed West Elevation

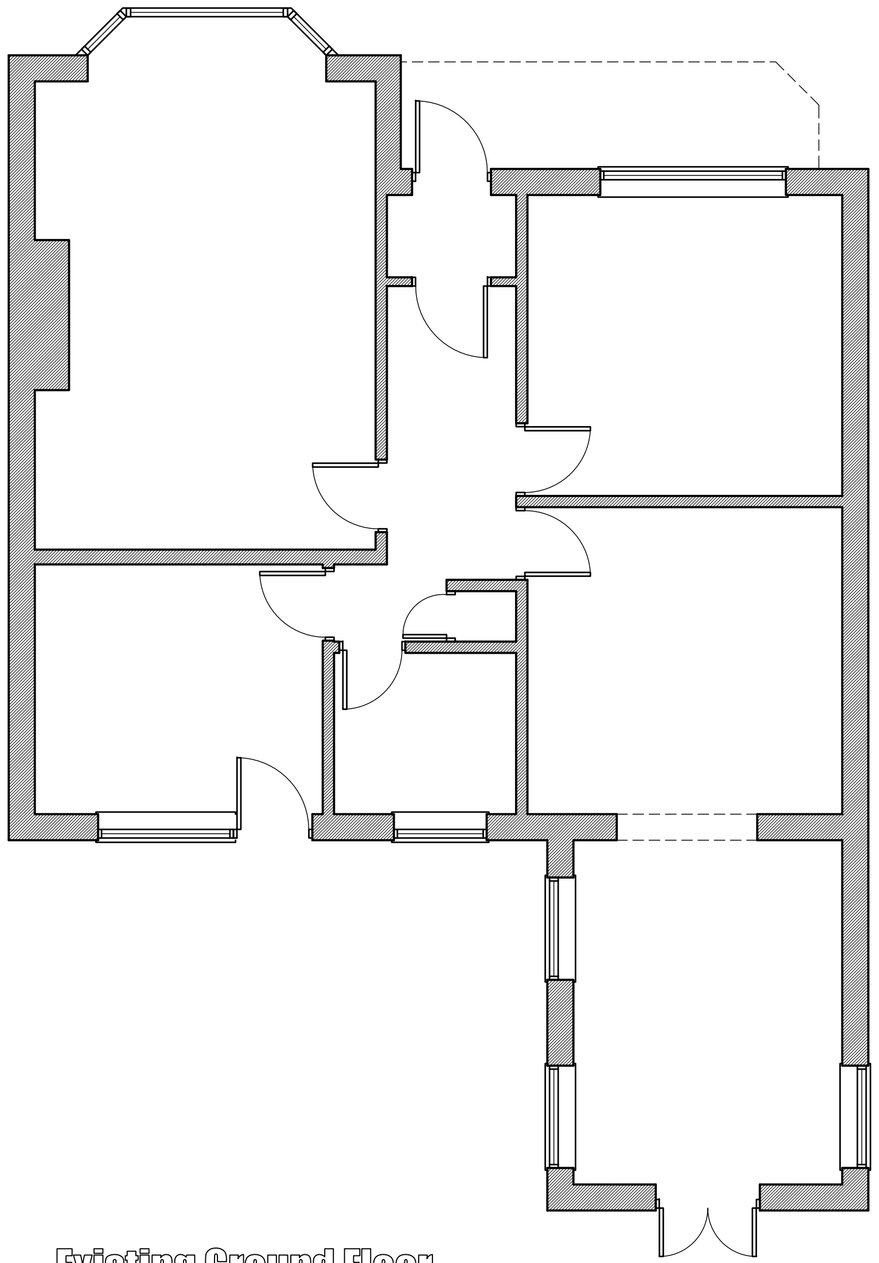

Existing Ground Floor

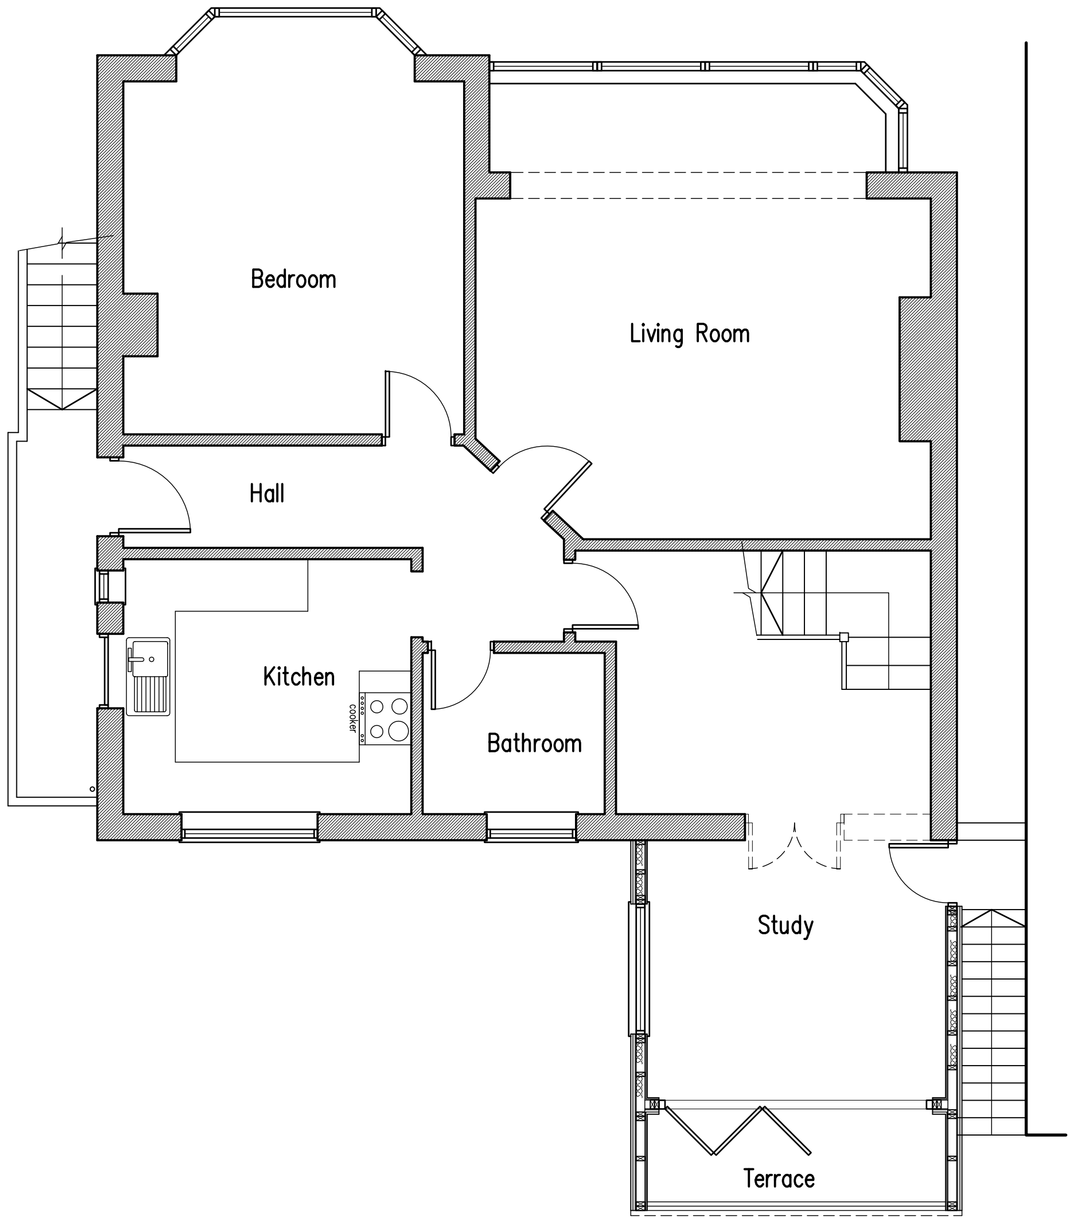

Proposed First Floor

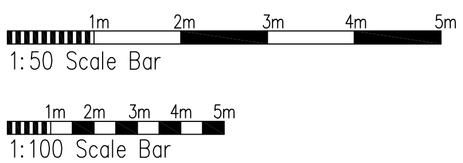

B	30.4.10	Amended to suit planning officers comments
A	4.4.10	Extension roof amended to suit clients requirements

RJA Planning & Building Consultants Ltd.
16 Greenacres
Shoreham-By-Sea
West Sussex
BN43 5WY

t/f: 01273 467297 mob: 07971 375739
e: rex.adams@ntlworld.com

PROJECT: 87b Brighton Road, Lancing, West Sussex

DRAWING TITLE: Proposed Floor Plans & Elevations

CLIENT: Mr. & Mrs. M. Gray

DWG NO: *****-01

REVISION: B

SCALE: 1:50, 1:100 @ A1

DATE: 01.10.09

DRAWN: rex