

No.9 THE STREET, SHOREHAM BY SEA, BN43 5NJ

June 2021
Drawing Number 443/ 04A planning
rev A. Sept 21. redesigned scheme

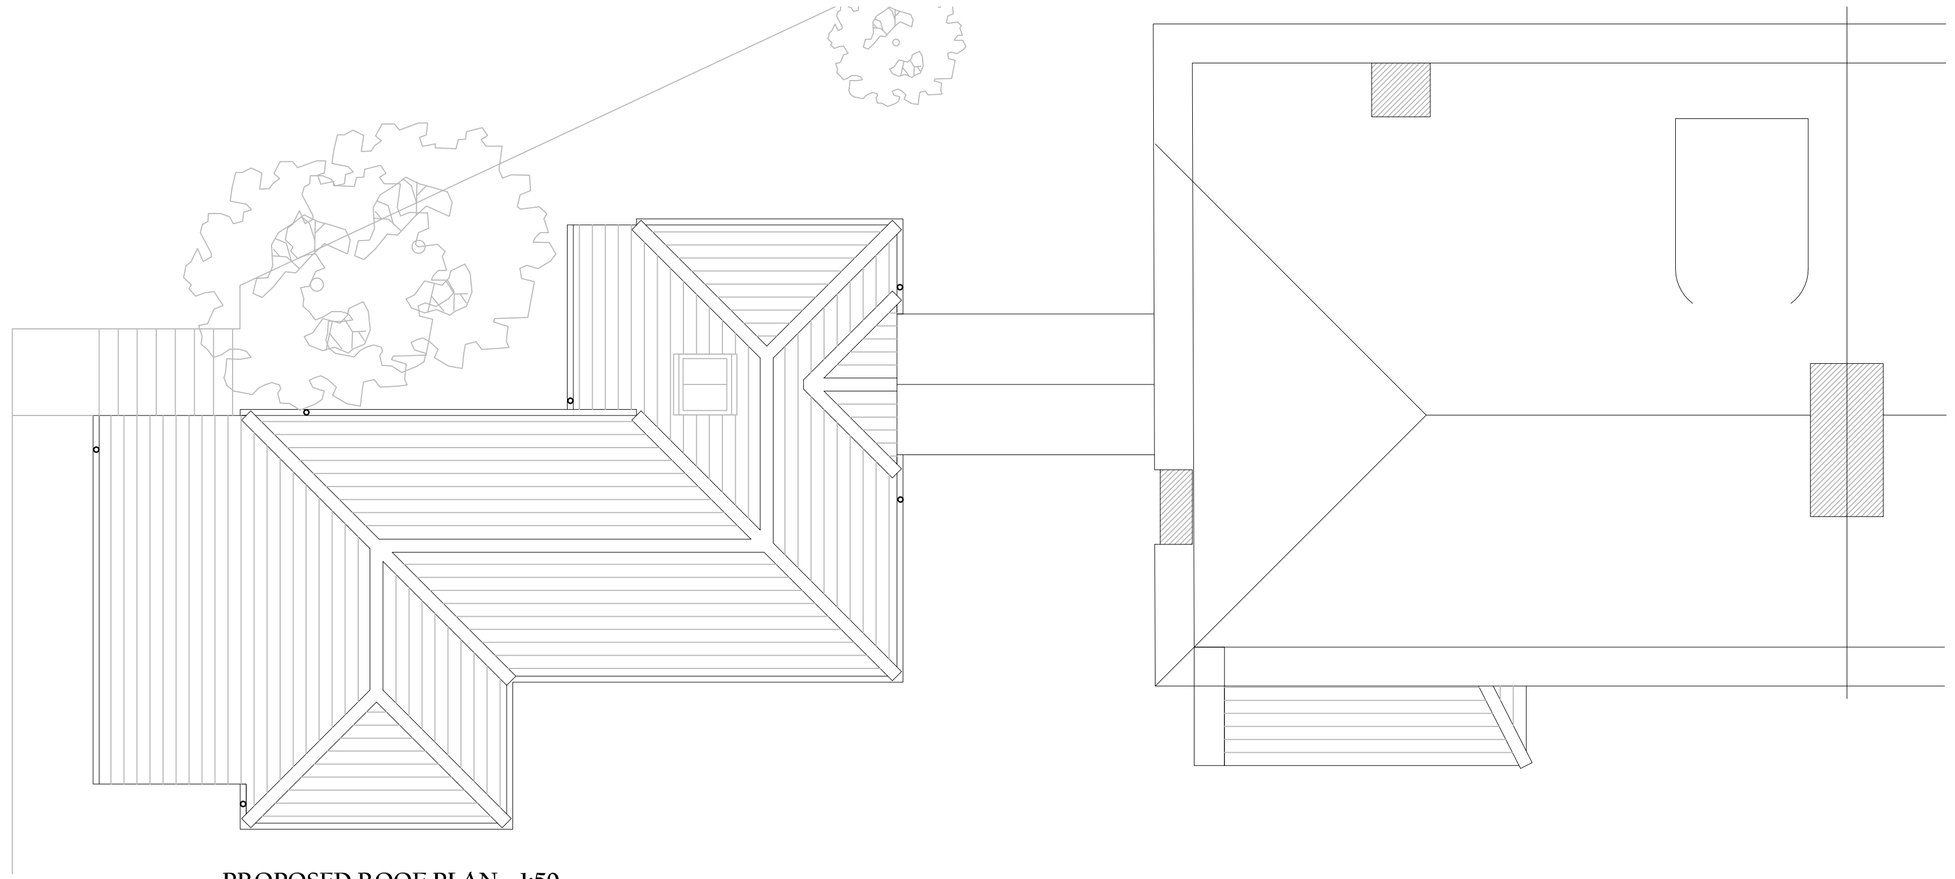


PROPOSED ROOF PLAN 1:50

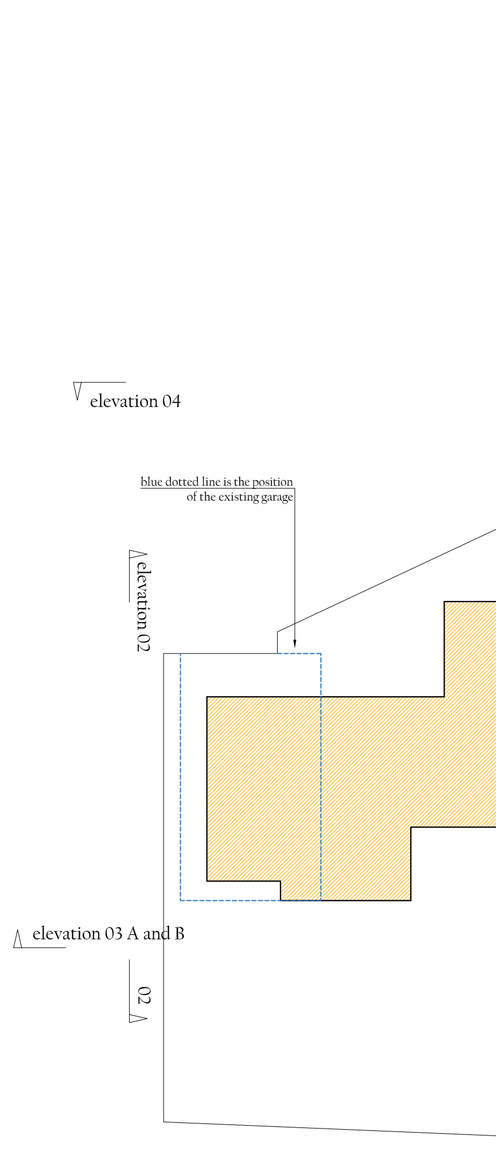

ELEVATION KEY 1:100


0 1 2 3 4 5m

SCALE BAR 1:100

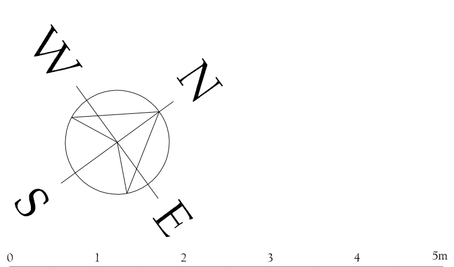

0 1 2 3 4 5m

SCALE BAR 1:50

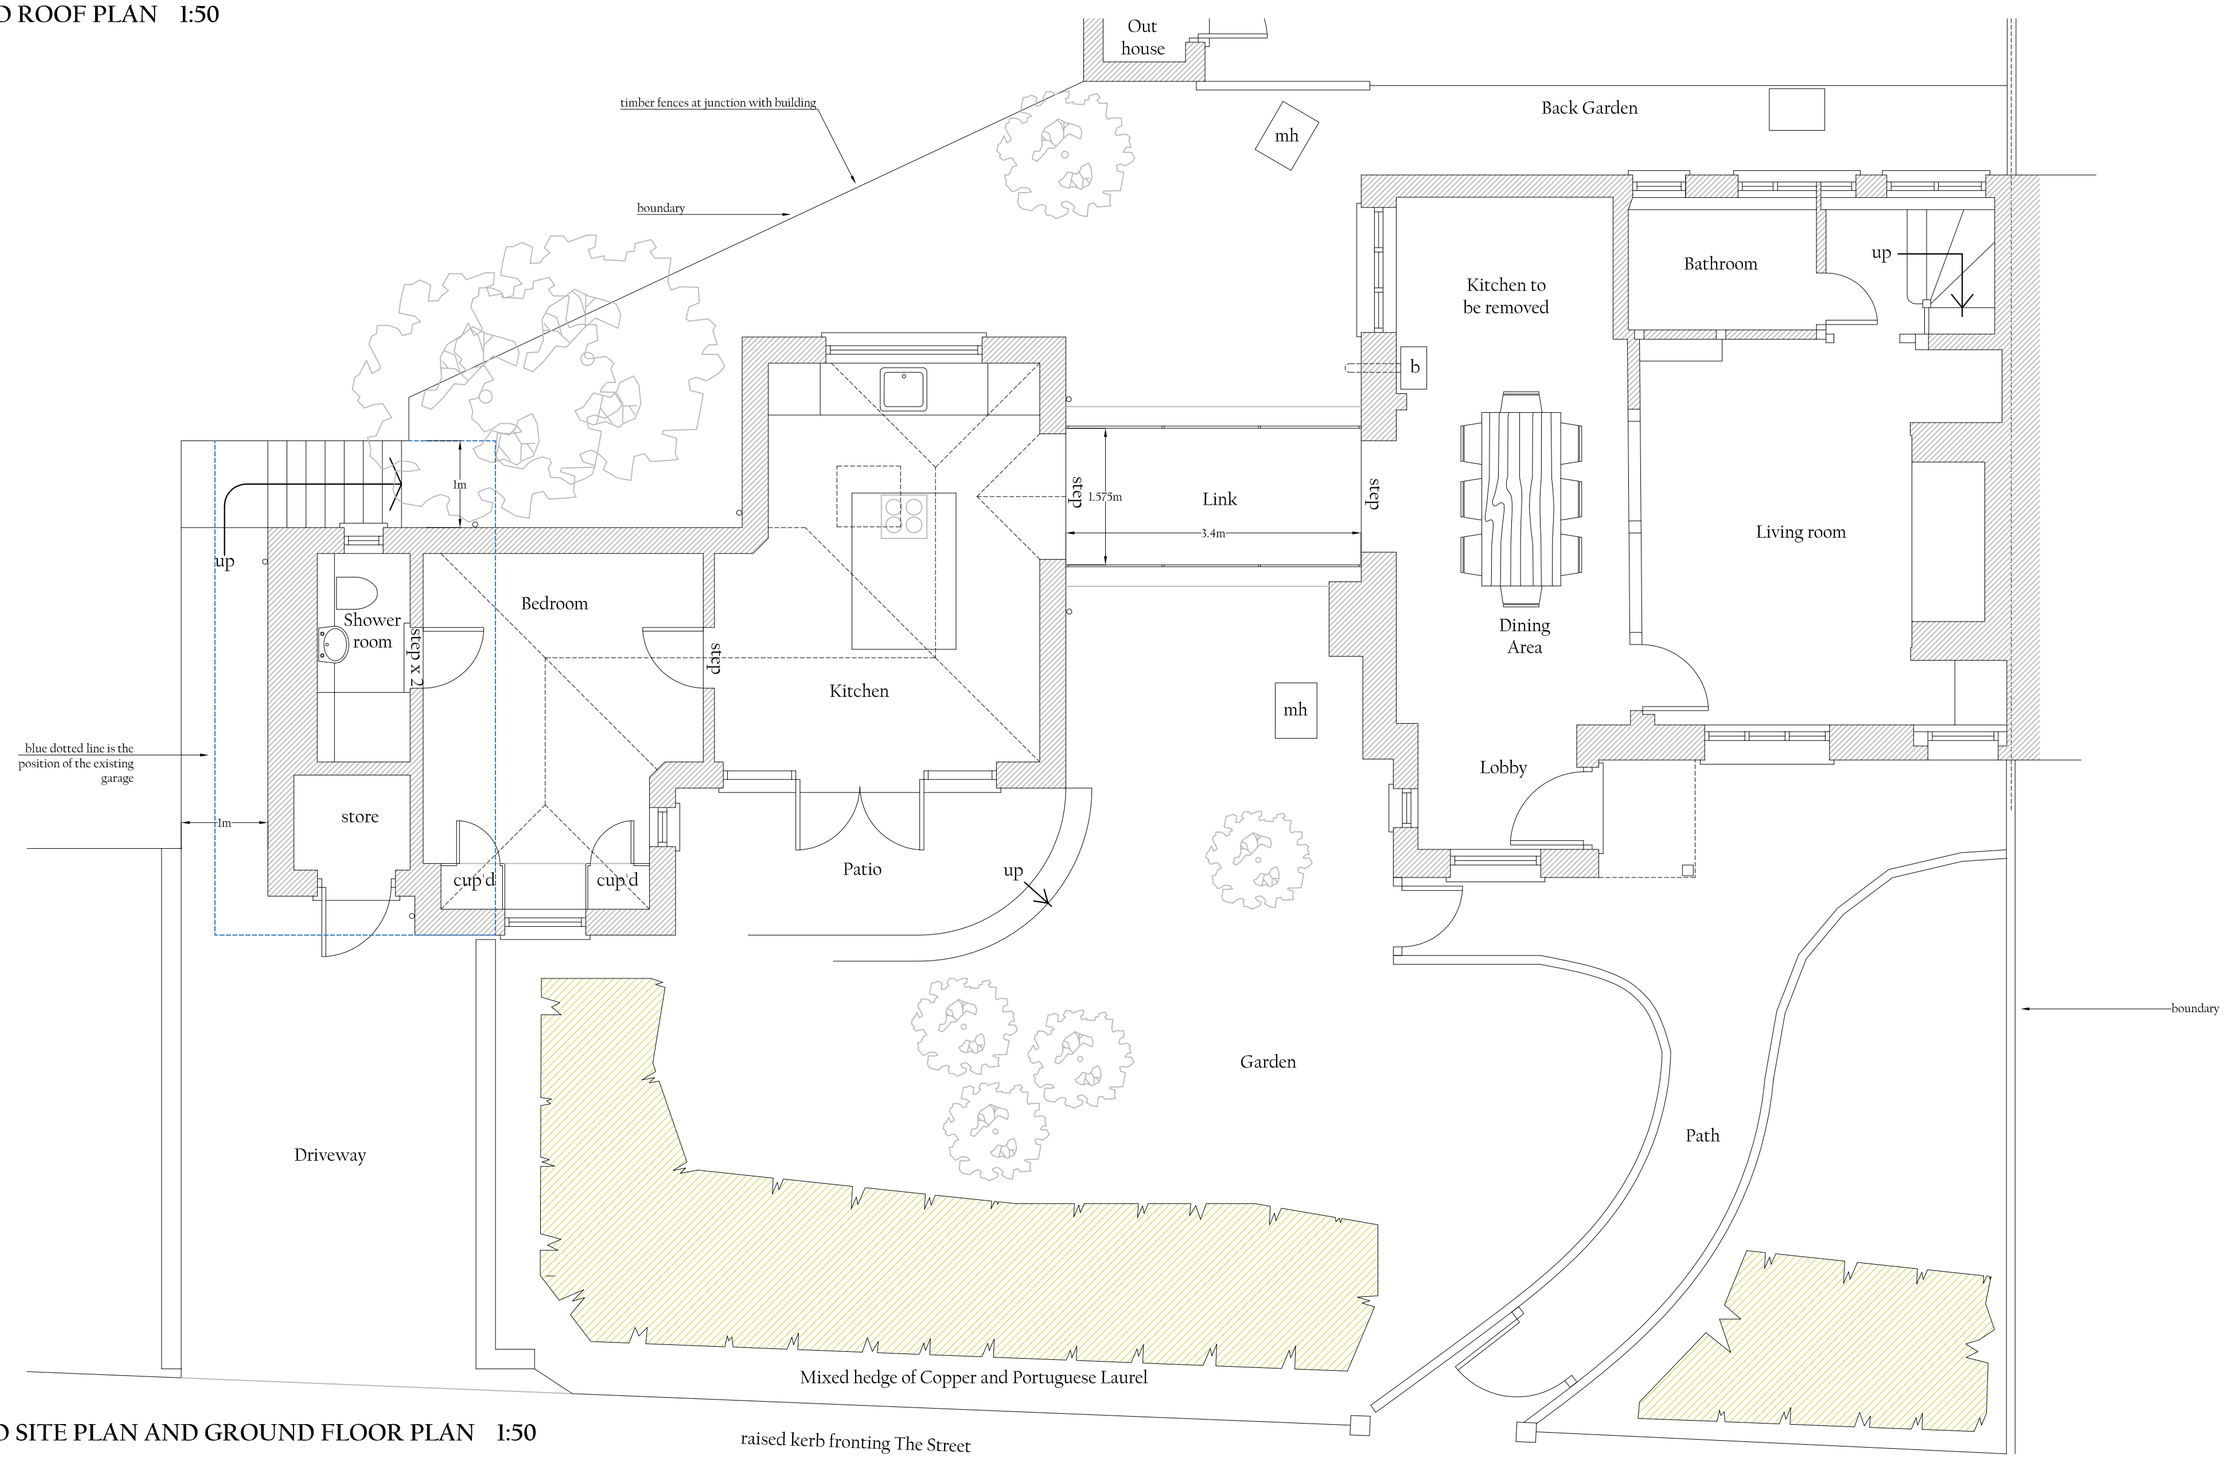

PROPOSED SITE PLAN AND GROUND FLOOR PLAN 1:50

JAMES BRECKELL : ARCHITECT : ARB : RIBA

89 Old Fort Road, Shoreham by Sea, West Sussex, BN43 5HA Tel 07733 268 297, Email: james@breckell.co.uk