CDM 2015 Health & Safety Information:

This information relates only to 'Significant Hazards' identified on this drawing and is to be read in conjunction with the Designer's Risk Assessment Register.

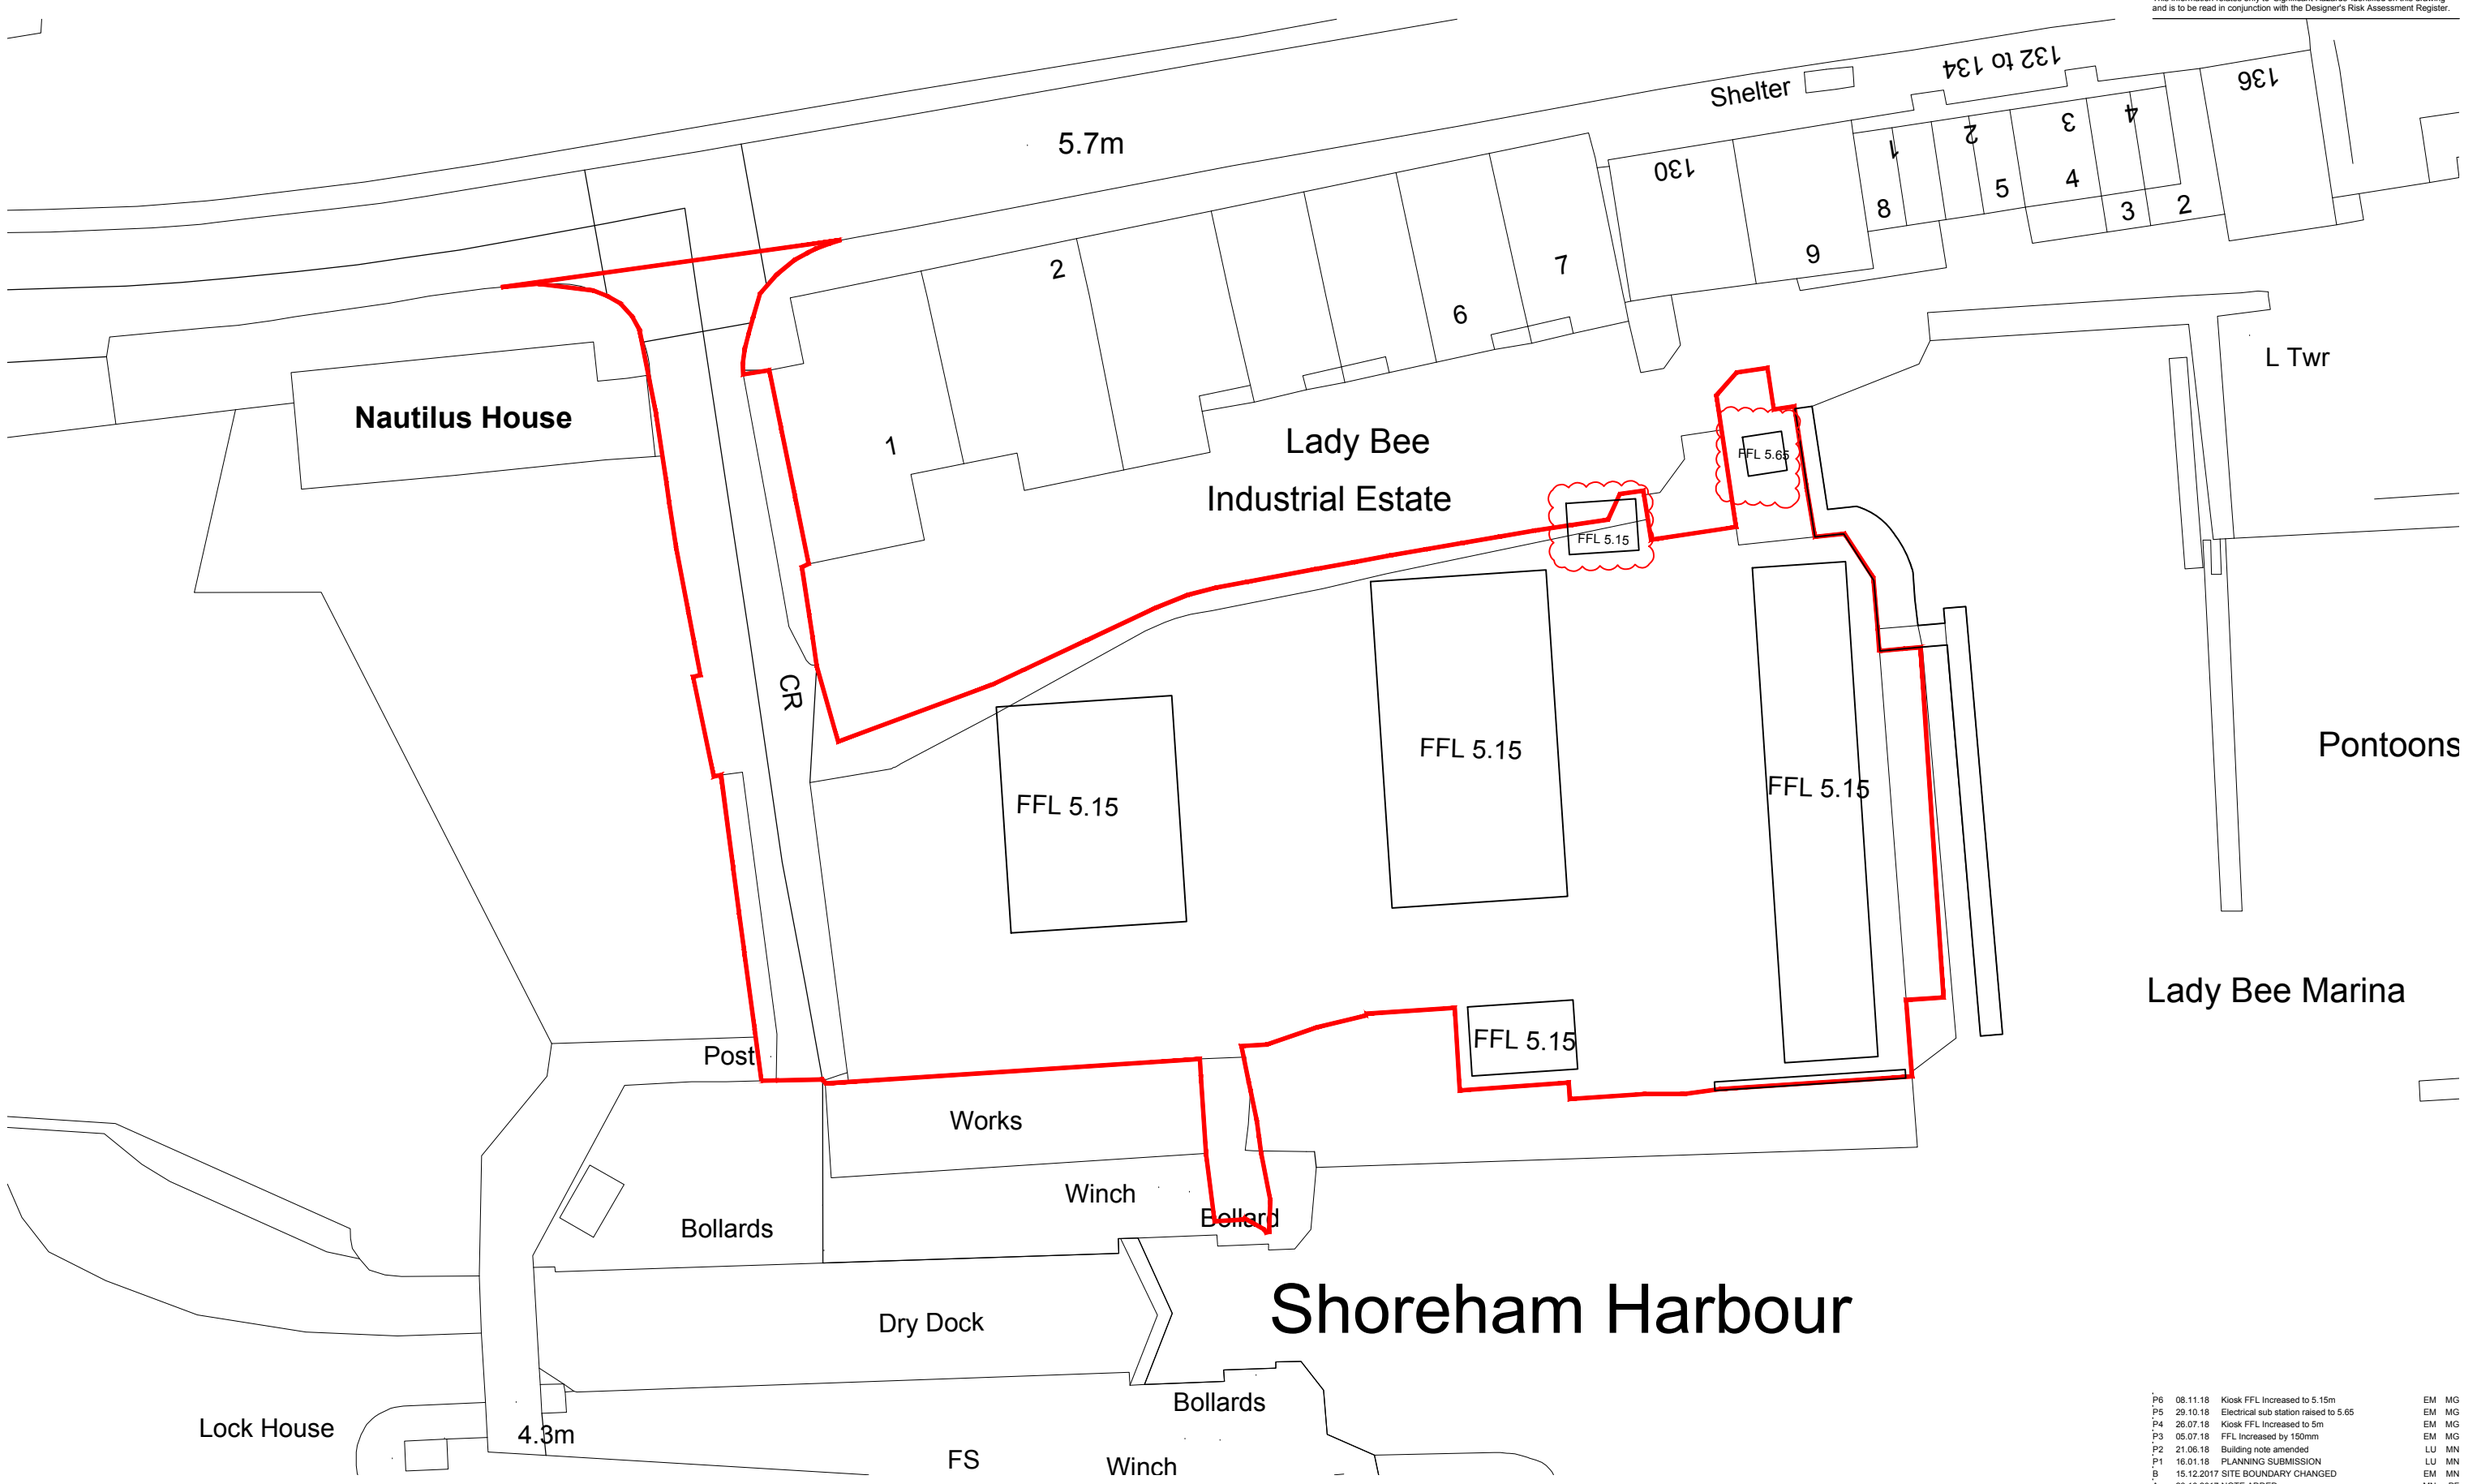

BLOCK PLAN

© ECE Architecture Limited. No dimensions to be scaled from drawing except for the purposes of Planning Applications. The contractor should check all dimensions on site. It is the contractors responsibility to ensure compliance with Building Regulations.

Client's Name: Shoreham Harbour

Job Title: Lady Bee Enterprise Centre

Drawing Title: Block Plan

Scale: 1:500 @ A3

metres 5 10 15 20

Drawn	Checked	Date
EM	MG	14.09.17

Job No	Drawing No	Rev
6488	002	P6

Status: APPROVAL

Rev	Date	Revision Details	Dr	Ch
P6	08.11.18	Kiosk FFL Increased to 5.15m	EM	MG
P5	29.10.18	Electrical sub station raised to 5.65	EM	MG
P4	26.07.18	Kiosk FFL Increased to 5m	EM	MG
P3	05.07.18	FFL Increased by 150mm	EM	MG
P2	21.06.18	Building note amended	LU	MN
P1	16.01.18	PLANNING SUBMISSION	LU	MN
B	15.12.2017	SITE BOUNDARY CHANGED	EM	MN
A	26.10.2017	NOTE ADDED	MN	PF

London: 76 Great Suffolk Street, London, SE1 0BL
T 0207 928 2773 E london@ecearchitecture.com
Sussex: Brooklyn Chambers, 11 Goring Road, Worthing, West Sussex, BN12 4AP
T 01903 248777 E sussex@ecearchitecture.com
Bristol: Westworks, St. Nicholas House, 31-34 High Street, Bristol, BS1 2AW
T 0117 315 8557 E bristol@ecewestworks.com
ECE Architecture
www.ecearchitecture.com

CAD Plot date: 8/11/2018 - 12:12:39

6488 pl block plan.dwg