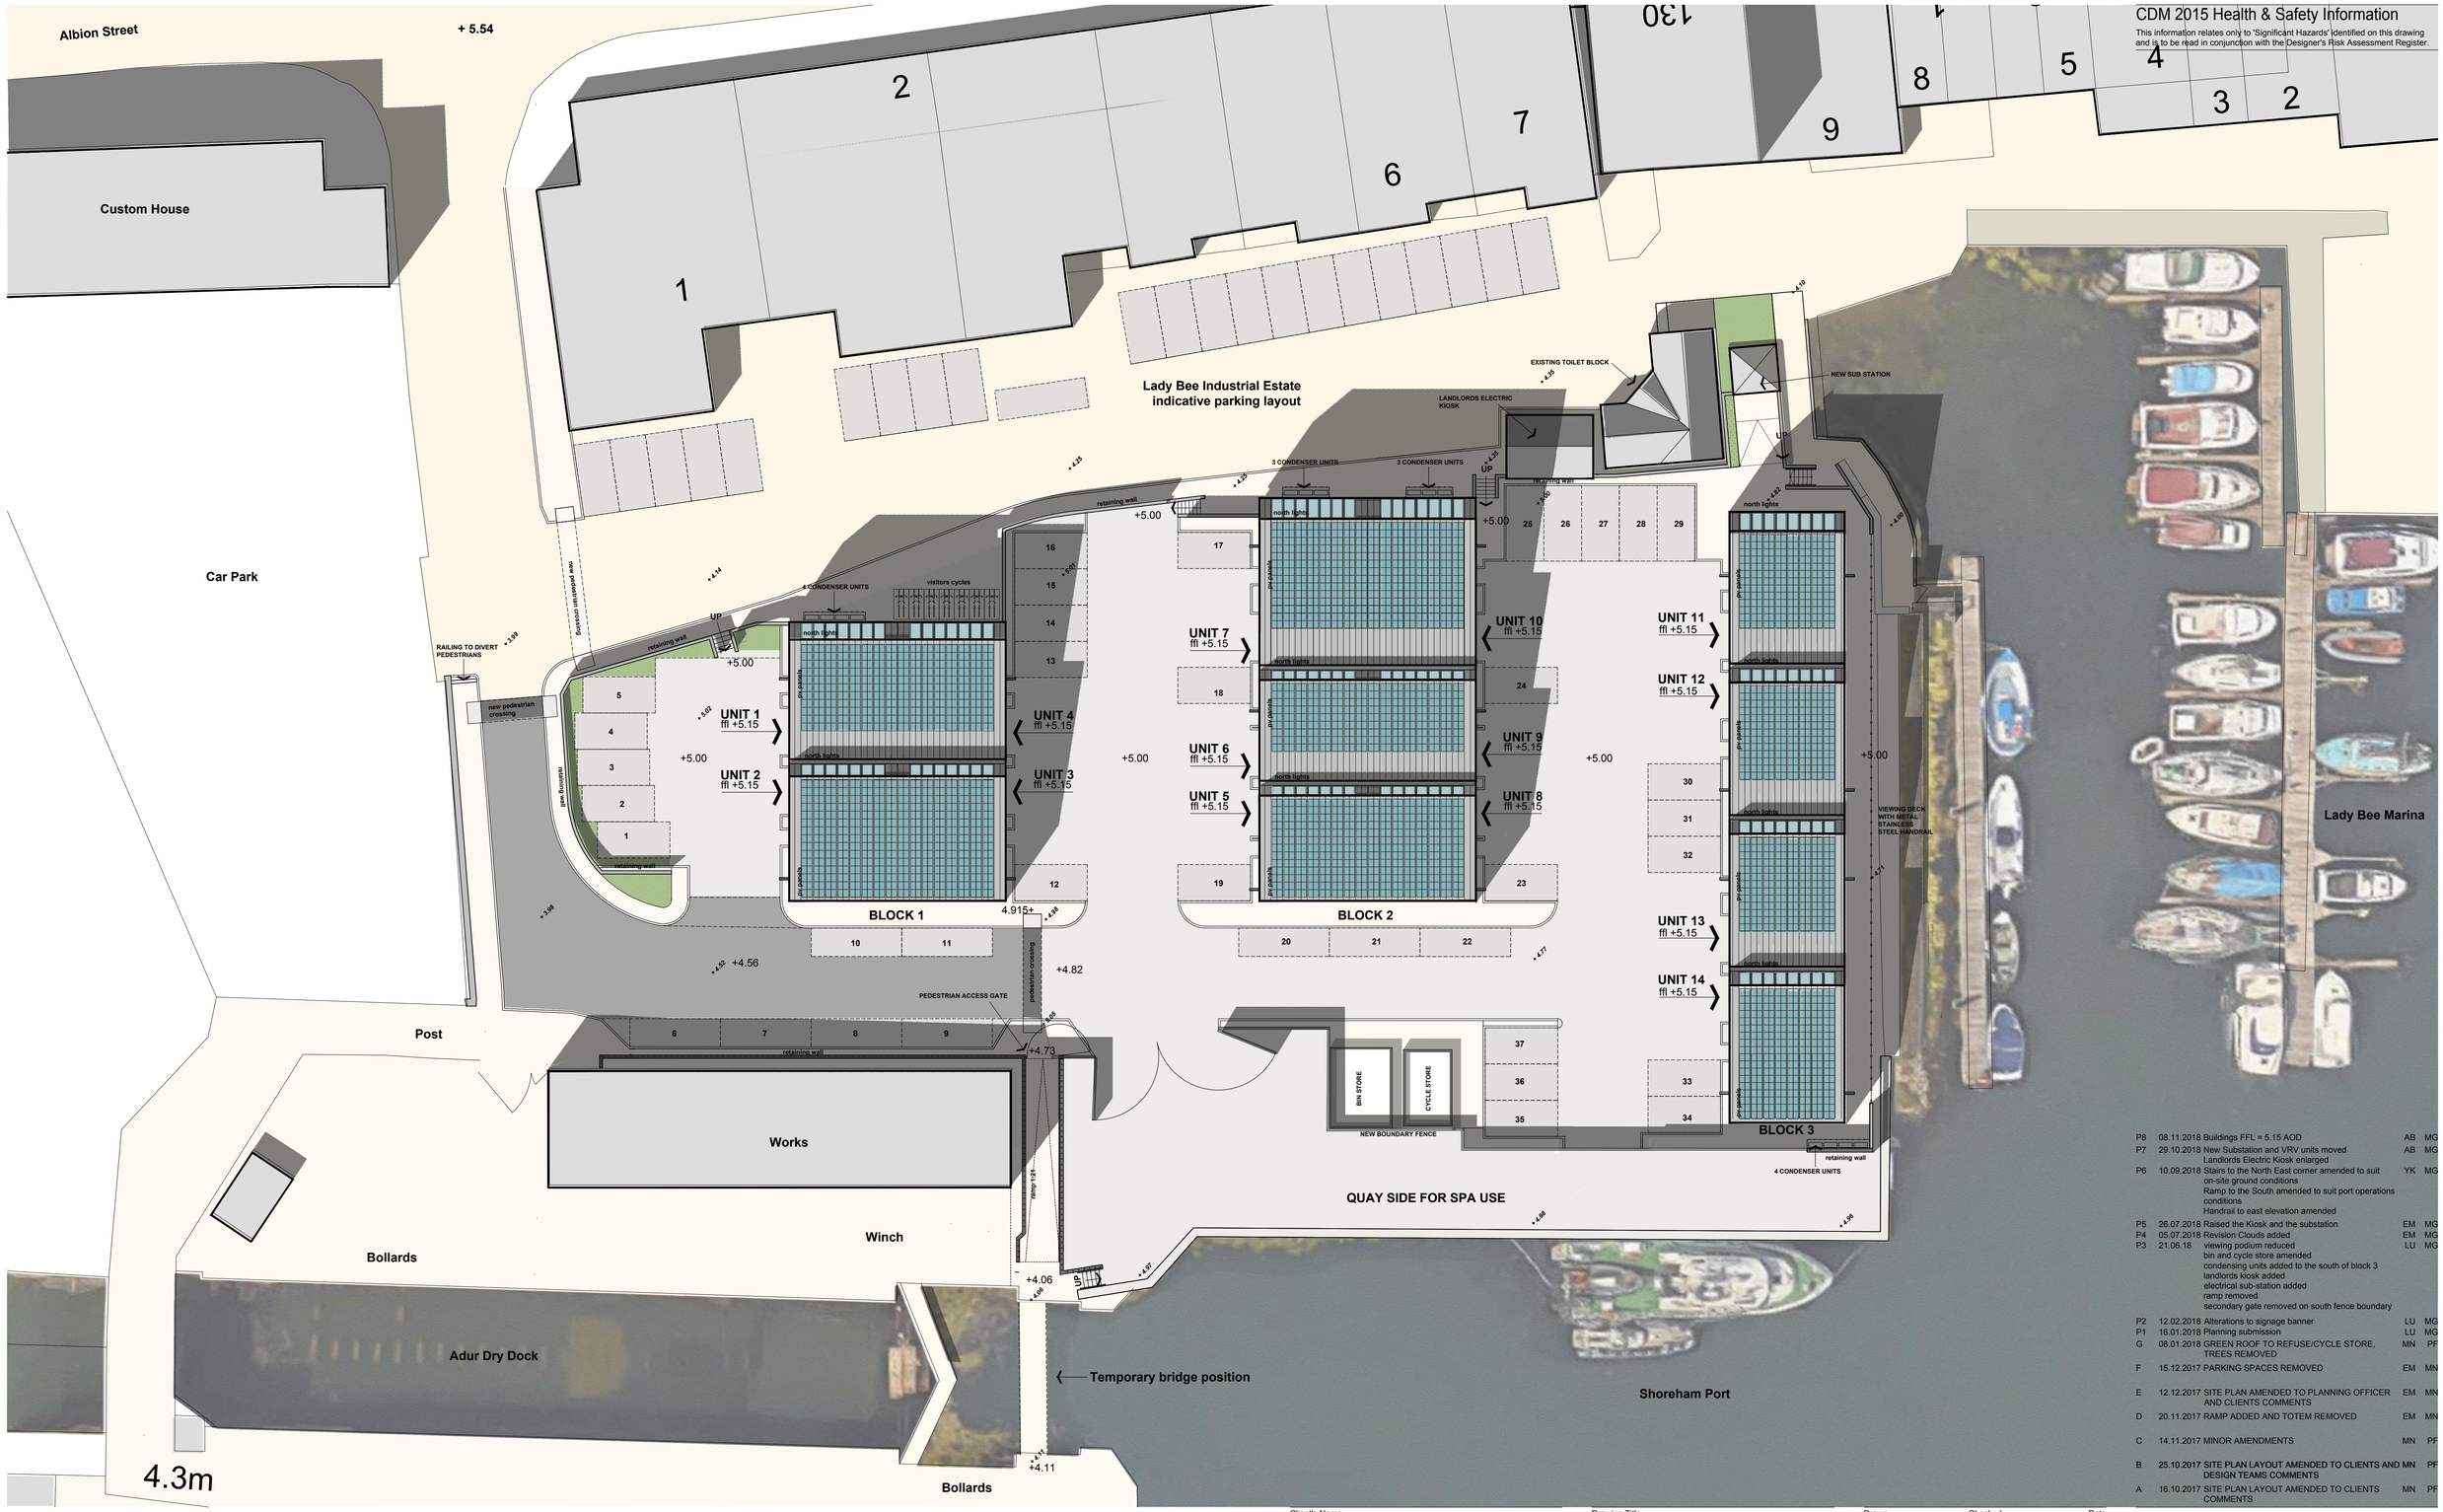

SITE PLAN / ROOF PLAN

N

Key:-

existing levels - +4.11
proposed levels - +4.11

CDM 2015 Health & Safety Information

This information relates only to 'Significant Hazards' identified on this drawing and is to be read in conjunction with the Designer's Risk Assessment Register.

Rev	Date	Revision Details		
P8	08.11.2018	Buildings FFL = 5.15 AOD	AB	MG
P7	29.10.2018	New Substation and VRV units moved Landlords Electric Kiosk enlarged	AB	MG
P6	10.09.2018	Stairs to the North East corner amended to suit on-site ground conditions Ramp to the South amended to suit port operations conditions Handrail to east elevation amended	YK	MG
P5	26.07.2018	Raised the Kiosk and the substation	EM	MG
P4	05.07.2018	Revision Clouds added	EM	MG
P3	21.06.18	viewing podium reduced bin and cycle store amended condensing units added to the south of block 3 landlords kiosk added electrical sub-station added ramp removed secondary gate removed on south fence boundary	LU	MG
P2	12.02.2018	Alterations to signage banner	LU	MG
P1	16.01.2018	Planning submission	LU	MG
G	08.01.2018	GREEN ROOF TO REFUSE/CYCLE STORE, TREES REMOVED	MN	PF
F	15.12.2017	PARKING SPACES REMOVED	EM	MN
E	12.12.2017	SITE PLAN AMENDED TO PLANNING OFFICER AND CLIENTS COMMENTS	EM	MN
D	20.11.2017	RAMP ADDED AND TOTEM REMOVED	EM	MN
C	14.11.2017	MINOR AMENDMENTS	MN	PF
B	25.10.2017	SITE PLAN LAYOUT AMENDED TO CLIENTS AND DESIGN TEAMS COMMENTS	MN	PF
A	16.10.2017	SITE PLAN LAYOUT AMENDED TO CLIENTS COMMENTS	MN	PF

Client's Name
Shoreham Harbour

Job Title
Lady Bee Enterprise Centre

Drawing Title
Site Plan Roof Plan

Scale
1:200 @ A1 / 1:400 @ A3
metres 4 8 12 16

Drawn: MN | Checked: PF | Date: 18.09.2017

Job No: 6488 | Drawing No: 004 | Rev: P8

Status
APPROVAL

London: 76 Great Suffolk Street, London, SE1 0BL
T 0207 928 2773 E london@ecearchitecture.com
Sussex: Brooklyn Chambers, 11 Goring Road, Worthing, West Sussex, BN12 4AP
T 01903 248777 E sussex@ecearchitecture.com
Bristol: Westworks, St. Nicholas House, 31-34 High Street, Bristol, BS1 2AW
T 0117 315 8557 E bristol@ecewestworks.com
ECE Architecture
www.ecearchitecture.com

CAD Plot date: 8/11/2018 - 12:29:43

6488 pl site plan.dwg

© ECE Architecture Limited. No dimensions to be scaled from drawing except for the purposes of Planning Applications. The contractor should check all dimensions on site. It is the contractors responsibility to ensure compliance with Building Regulations.