CDM 2015 Health & Safety Information

This information relates only to 'Significant Hazards' identified on this drawing and is to be read in conjunction with the Designer's Risk Assessment Register.

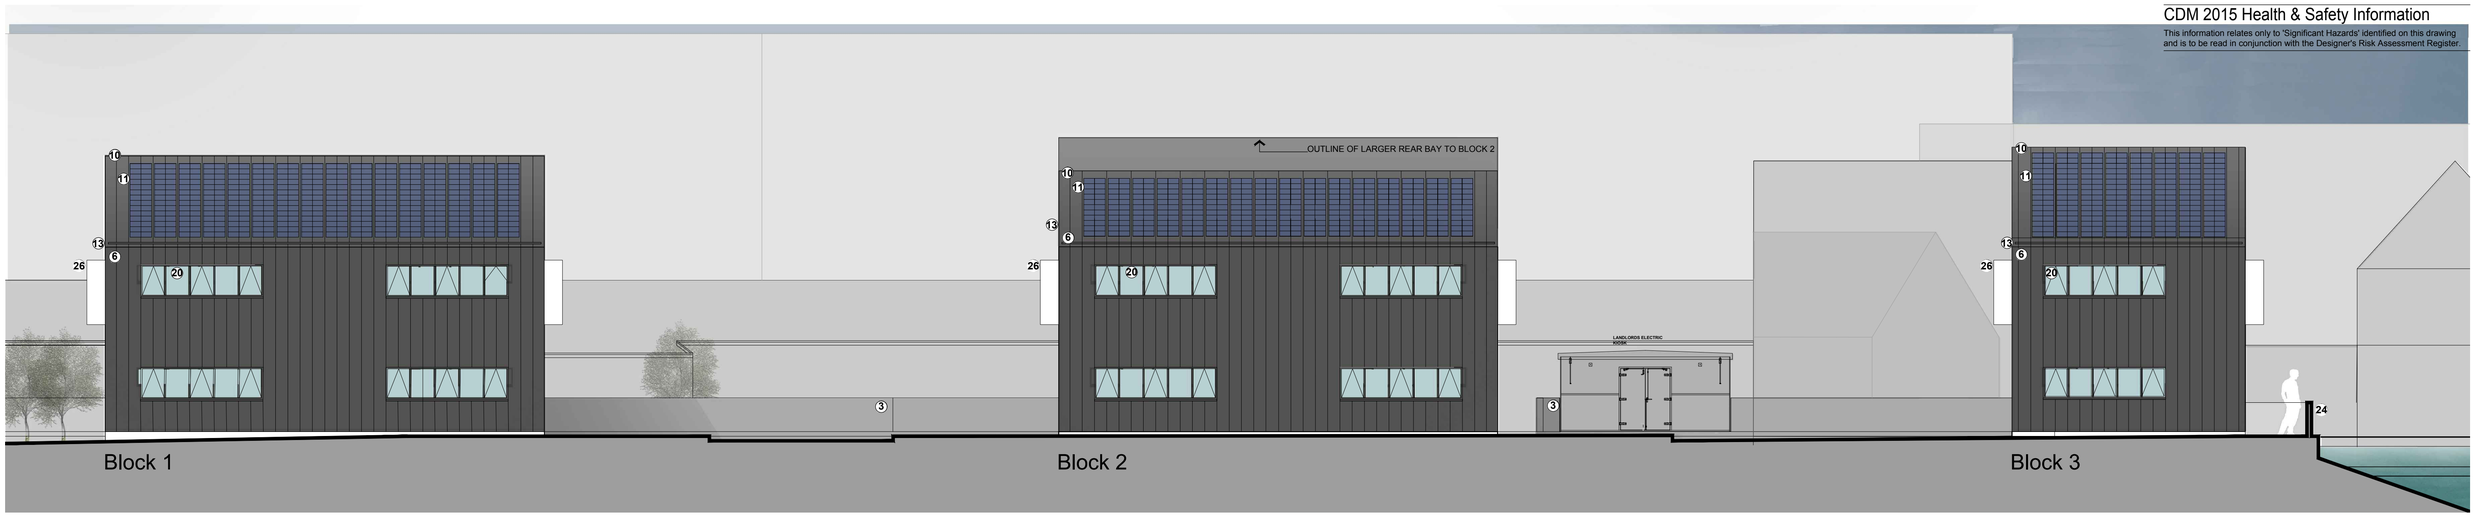

1. South Elevation



2. East Elevation - Block 3

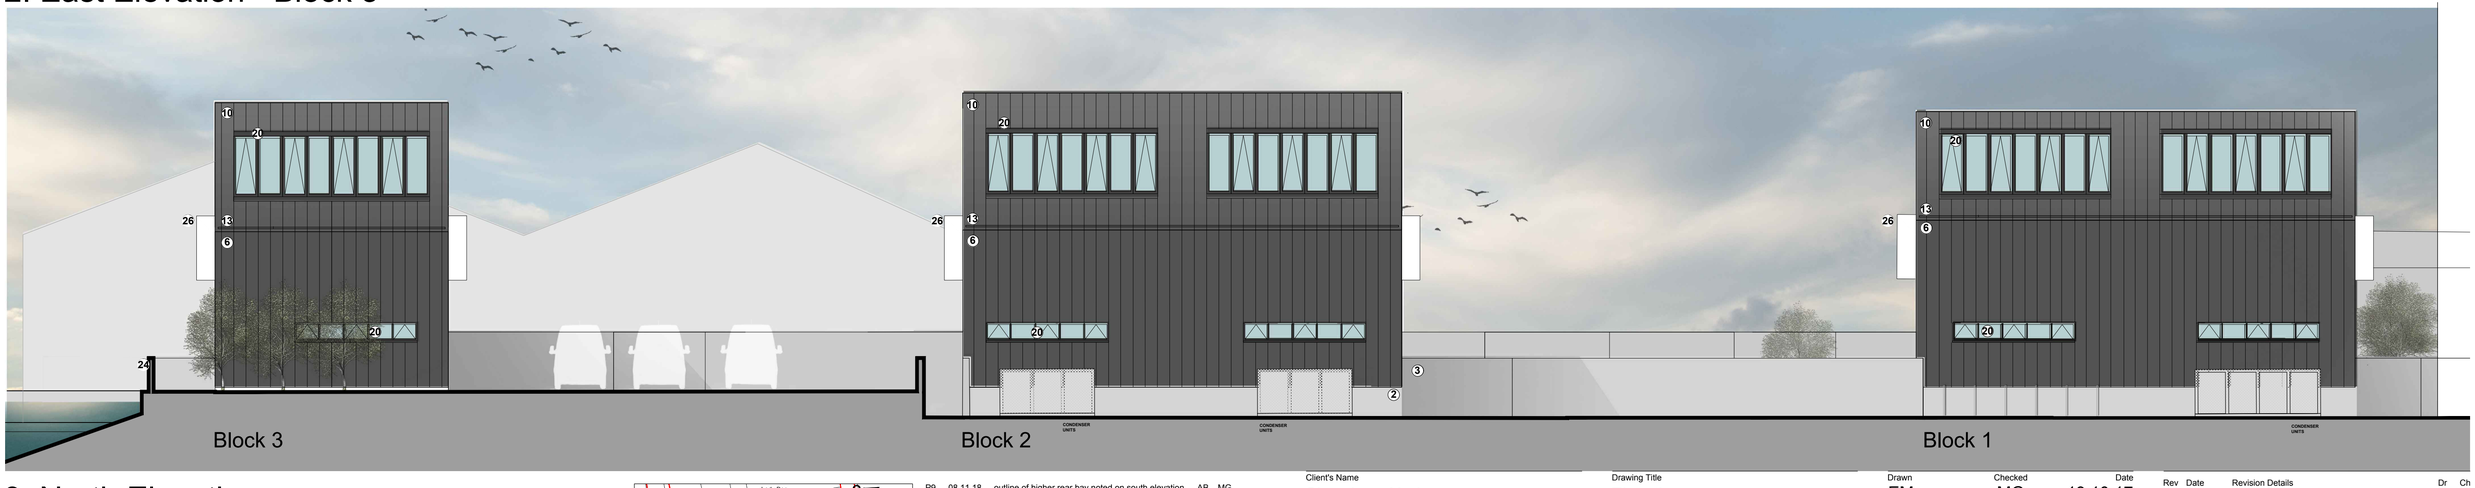

3. North Elevation

MATERIALS KEY:

WALLS	ROOFS, EAVES, SOFFIT & RAINWATER GOODS	WINDOWS, DOORS & DETAIL
1. grey/blue metal shingle cladding	10. Zinc type - standing seam roof	20. Grey ppc aluminium windows/ doors
2. Concrete insitu external walls	11. Surface fixed PV panels	21. Grey sliding timber bin/cycle doors
3. Concrete insitu site boundary wall//ramp	12. Grey metal parapet capping	22. Grey metal roller shutter doors
4. 1.8m high metal security fencing	13. hidden rain water gutter	23. Timber sliding security door
5. Grey, timber type vertical cladding		24. Glass balustrade viewing deck
6. Zinc type - standing seam cladding		25. Grey ppc aluminium windows, north light
7. Dark grey brick cladding		26. Vertical signage banner



P9	08.11.18	outline of higher rear bay noted on south elevation	AB	MG
P8	29.10.18	Kiosk enlarged and VRV condensers and substation moved	AB	MG
P7	10.10.18	Substation raised 600mm	EM	MG
P6	27.07.18	Raised kiosk and substation	EM	MG
P5	05.07.18	Added Revision Clouds	EM	MG
P4	21.06.18	viewing podium reduced south elevation windows deepened to 1050mm condensing units added to the south of block 3 landlords kiosk added electrical sub-station added ramp removed	LU	MG
P3	07.03.18	Material note for the cladding updated(grey/blue)	LU	MG
P2	12.02.18	Alterations to signage banner	LU	MG

Client's Name
Shoreham Harbour

Job Title
Lady Bee Enterprise Centre

Drawing Title
Elevations

Scale
1:100 @ A1 / 1:200 @ A3
metres 2 4 6 8

Drawn	Checked	Date
EM	MG	19.10.17
Job No	**Drawing No**	**Rev**
6488	007	P9

Status
APPROVAL

Rev	Date	Revision Details	Dr	Ch

London: 76 Great Suffolk Street, London, SE1 0BL
T 0207 928 2773 E london@ecearchitecture.com
Sussex: Brooklyn Chambers, 11 Goring Road, Worthing, West Sussex, BN12 4AP
T 01903 248777 E sussex@ecearchitecture.com
Bristol: Westworks, St. Nicholas House, 31-34 High Street, Bristol, BS1 2AW
T 0117 315 8557 E bristol@ecewestworks.com
ECE Architecture
www.ecearchitecture.com

© ECE Architecture Limited. No dimensions to be scaled from drawing except for the purposes of Planning Applications. The contractor should check all dimensions on site. It is the contractors responsibility to ensure compliance with Building Regulations.

CAD Plot date: 8/11/2018 - 13:07:44

6488 pl proposed elevations.dwg