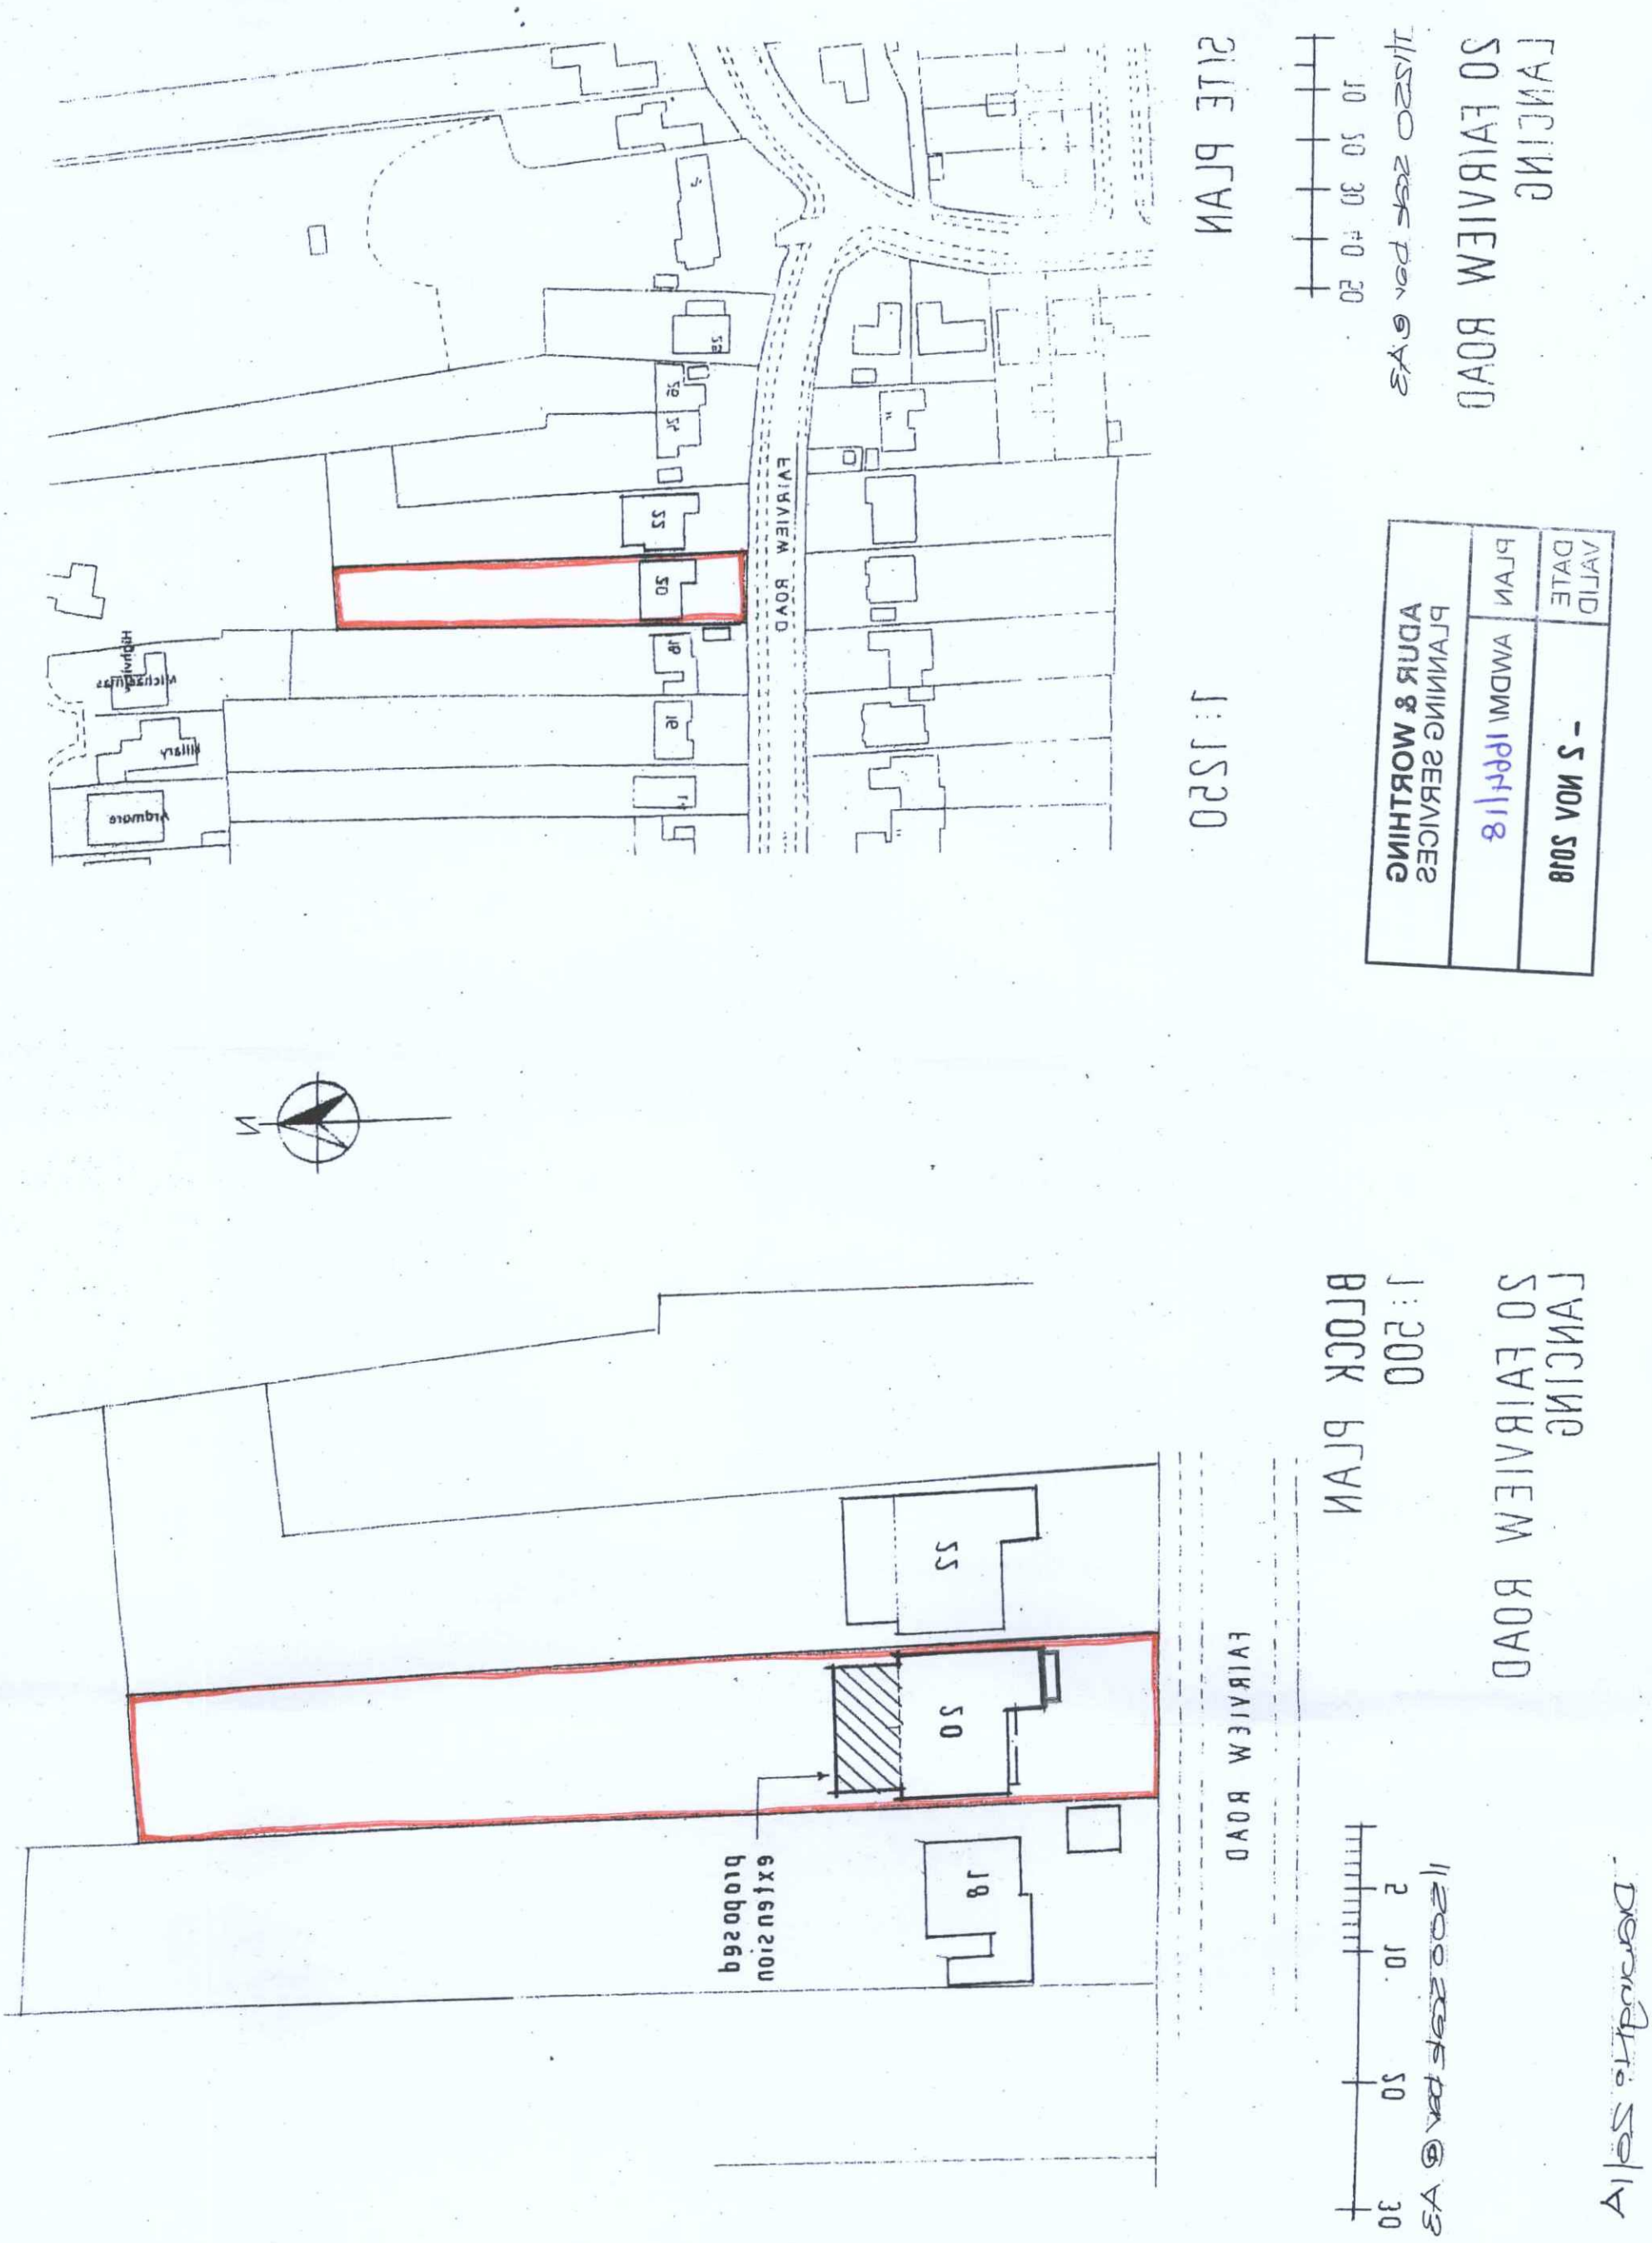

SITE PLAN
1:1250
1/1250 scale per @ A3
20 FAIRVIEW ROAD
LANCING
FAIRVIEW ROAD
Highview
Vicinity
Military
Ardmore
22
20
18
16
14
N
ADUR & WORTHING
PLANNING SERVICES
PLAN
AWDM/ 1664/18
DATE
VALID
- 2 NOV 2018
LANCING
20 FAIRVIEW ROAD
1:500
BLOCK PLAN
FAIRVIEW ROAD
proposed
extension
22
20
18
1/500 scale per @ A3
30
20
10
5
Drawing No. 20/14