A3 Paper Size

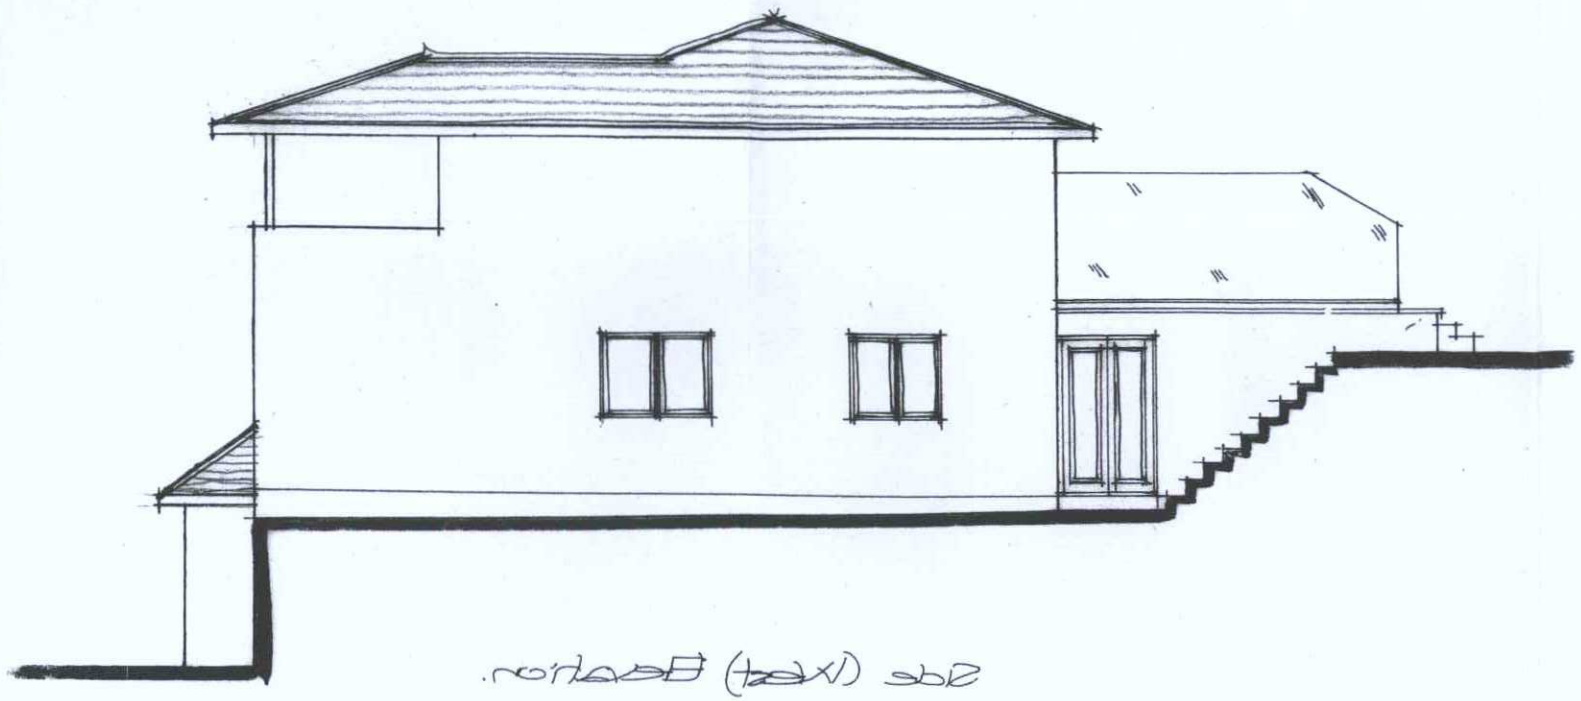

Side (West) Elevation.



Front (South) Elevation.

Existing Elevations scale: 1/100

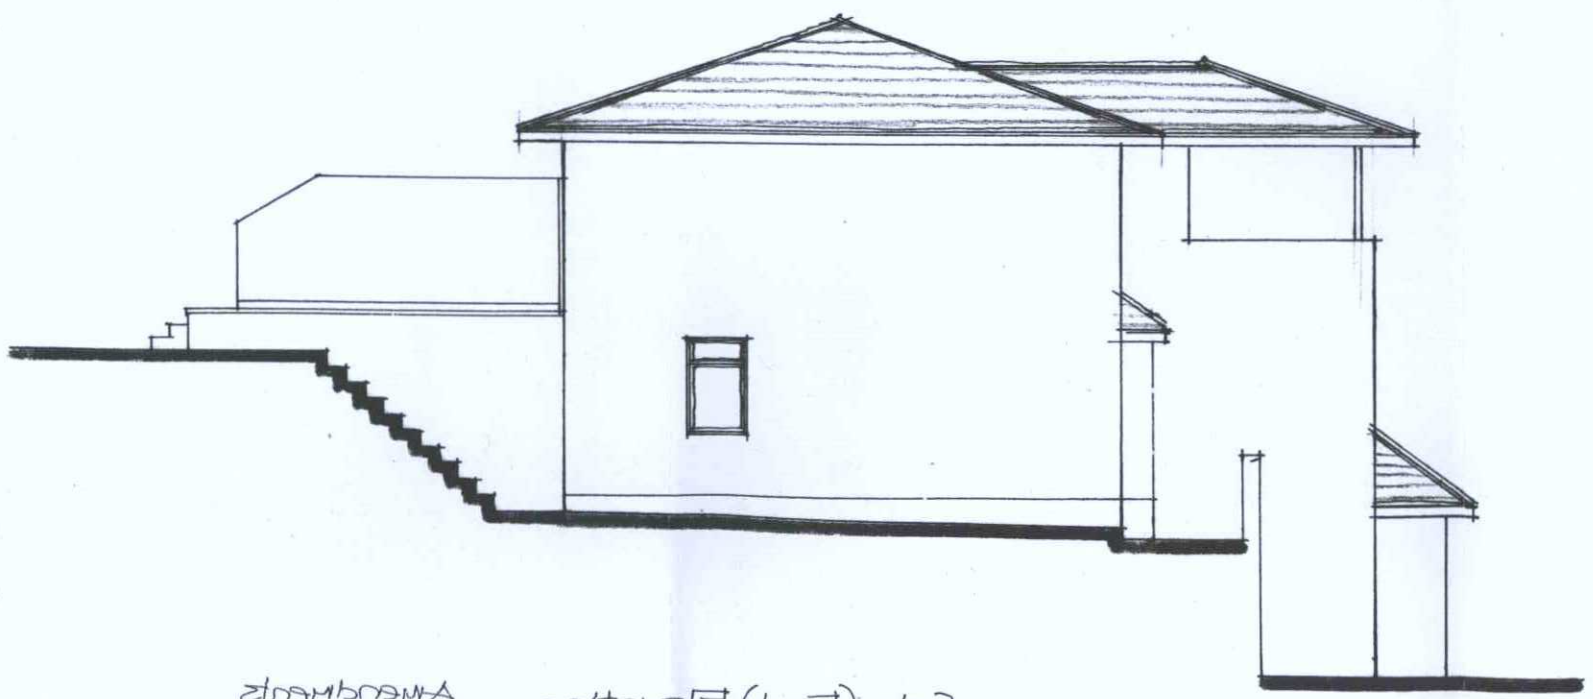

Side (East) Elevation.

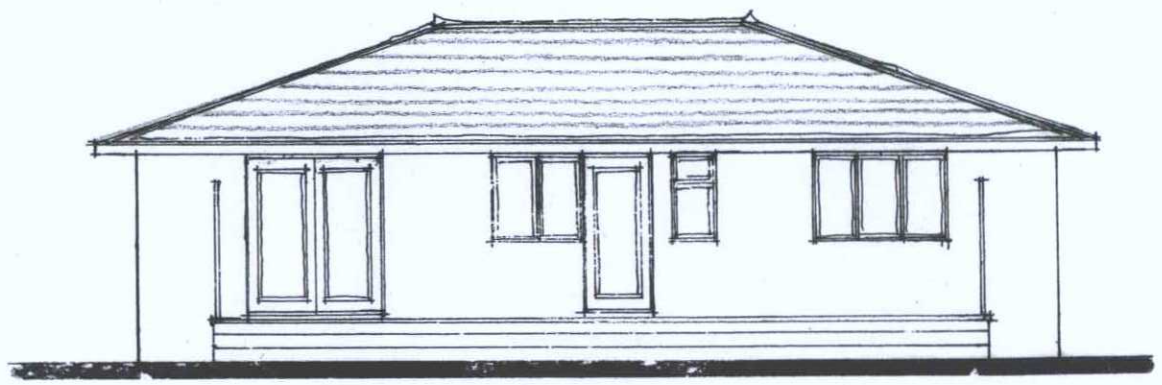

Rear (North) Elevation.

| ADUR & WORTHING PLANNING SERVICES | |
|---|---|
| PLAN | AWDM/ 1664/18 |
| DATE VALID | - 2 NOV 2018 |

Proposed Extension & Alterations —
20 Fairview Road
Lancing
West Sussex BN15 0PA.

Amendments
Rev A: 21/04/2017 - 2 First Floor windows to front elevation changed to one picture window, window & door arrangement changed on rear elevation

Amendments (cont)
Rev B: 10/18. Eaves changing adjusted Pitched roof over garage door revised timber posts removed. Balcony first floor level redrawn. All elevations revised to suit.

Drawing No: 2013B

3A