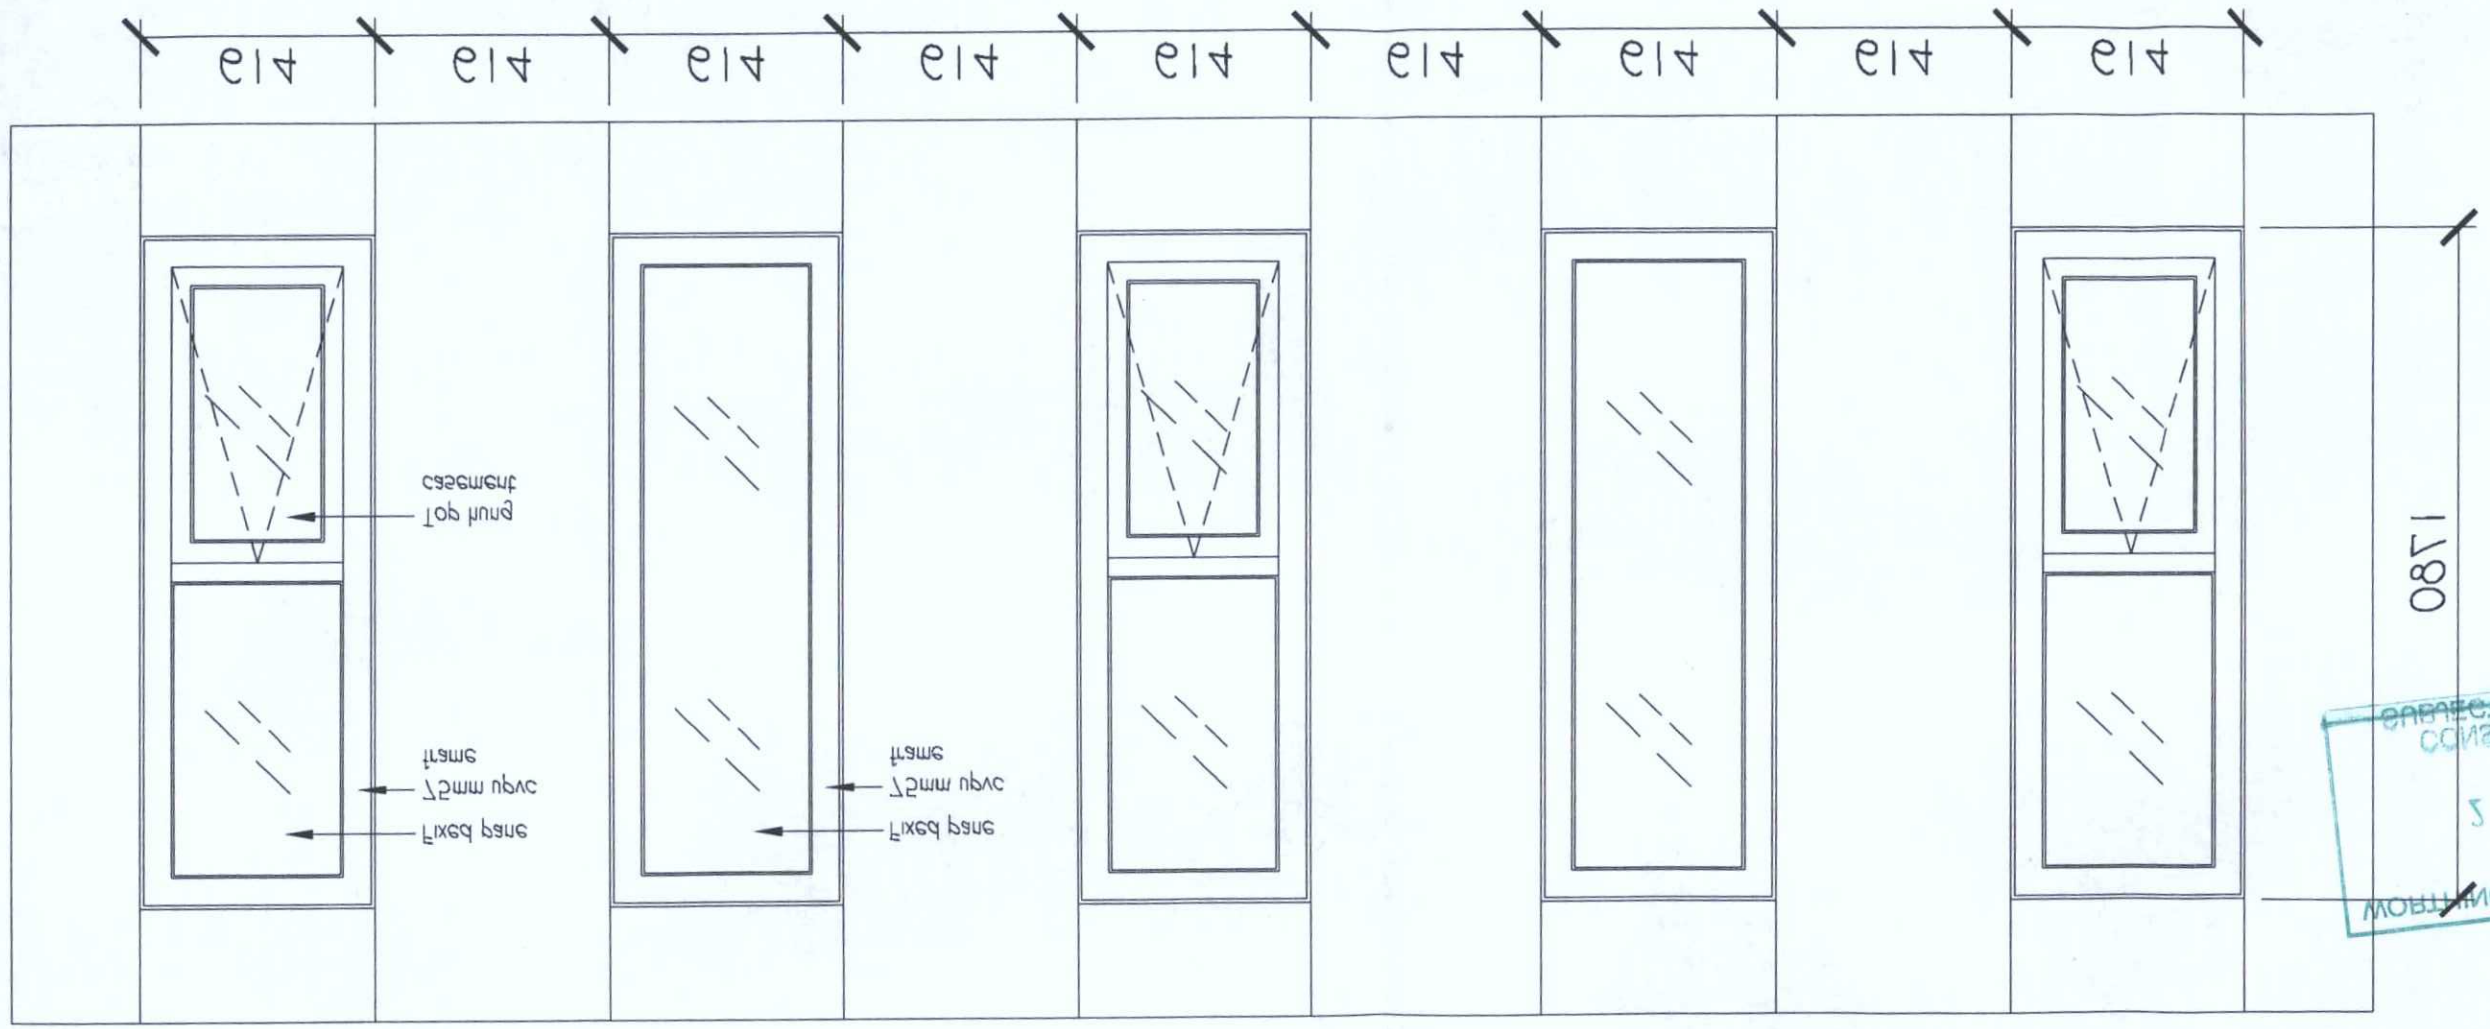

Note: All glazing to be double glazed sealed units

Job No.	Area / Floor	Detail	Rev
S.105/DET.1			

Date: 10.08.07

Scale: 1:20 @ A3

Drawing: UPVC WINDOW DETAIL

Project: WORTHING SOUTHDOWNVIEW ROAD BN14 8NZ

Client: EDF ENERGY

Realising, Creating, Sustaining Successful Space

Watermen House, 101-107 Chertsey Road, Woking, Surrey, GU21 5BW Telephone 01483 747 800 Facsimile 01483 747 801

Designed By	Ch'k'd By	Date
EN	PS	

Sign Off	Date
Tender Issue	Date
Construction Issue	Date
As Built	Date

Rev	Description	By	Date	Ch'k'd	Date

NOTE:
ALL DIMENSIONS MUST BE CHECKED ON SITE AND NOT SCALED FROM THIS DRAWING

© This document is the property of: AOS UK
Copyright is reserved by them, and the drawing is issued on condition that it is not copied, re-produced, or retained by, nor disclosed to any unauthorised person, either wholly or in part, without the consent in writing from AOS UK.
Drawings are for general arrangement only. Dimensions are to be checked on site by the contractor and discrepancies to be reported in writing prior to commencement of work.

WORTHING BOROUGH COUNCIL
2 6 OCT 2007
CONSENT GRANTED
SUBJECT TO CONDITIONS

BOROUGH OF WORTHING
DEPOSITED
TP. REF. No.
WB 1 of 1 Deposited

T.P. OFFICE COPY

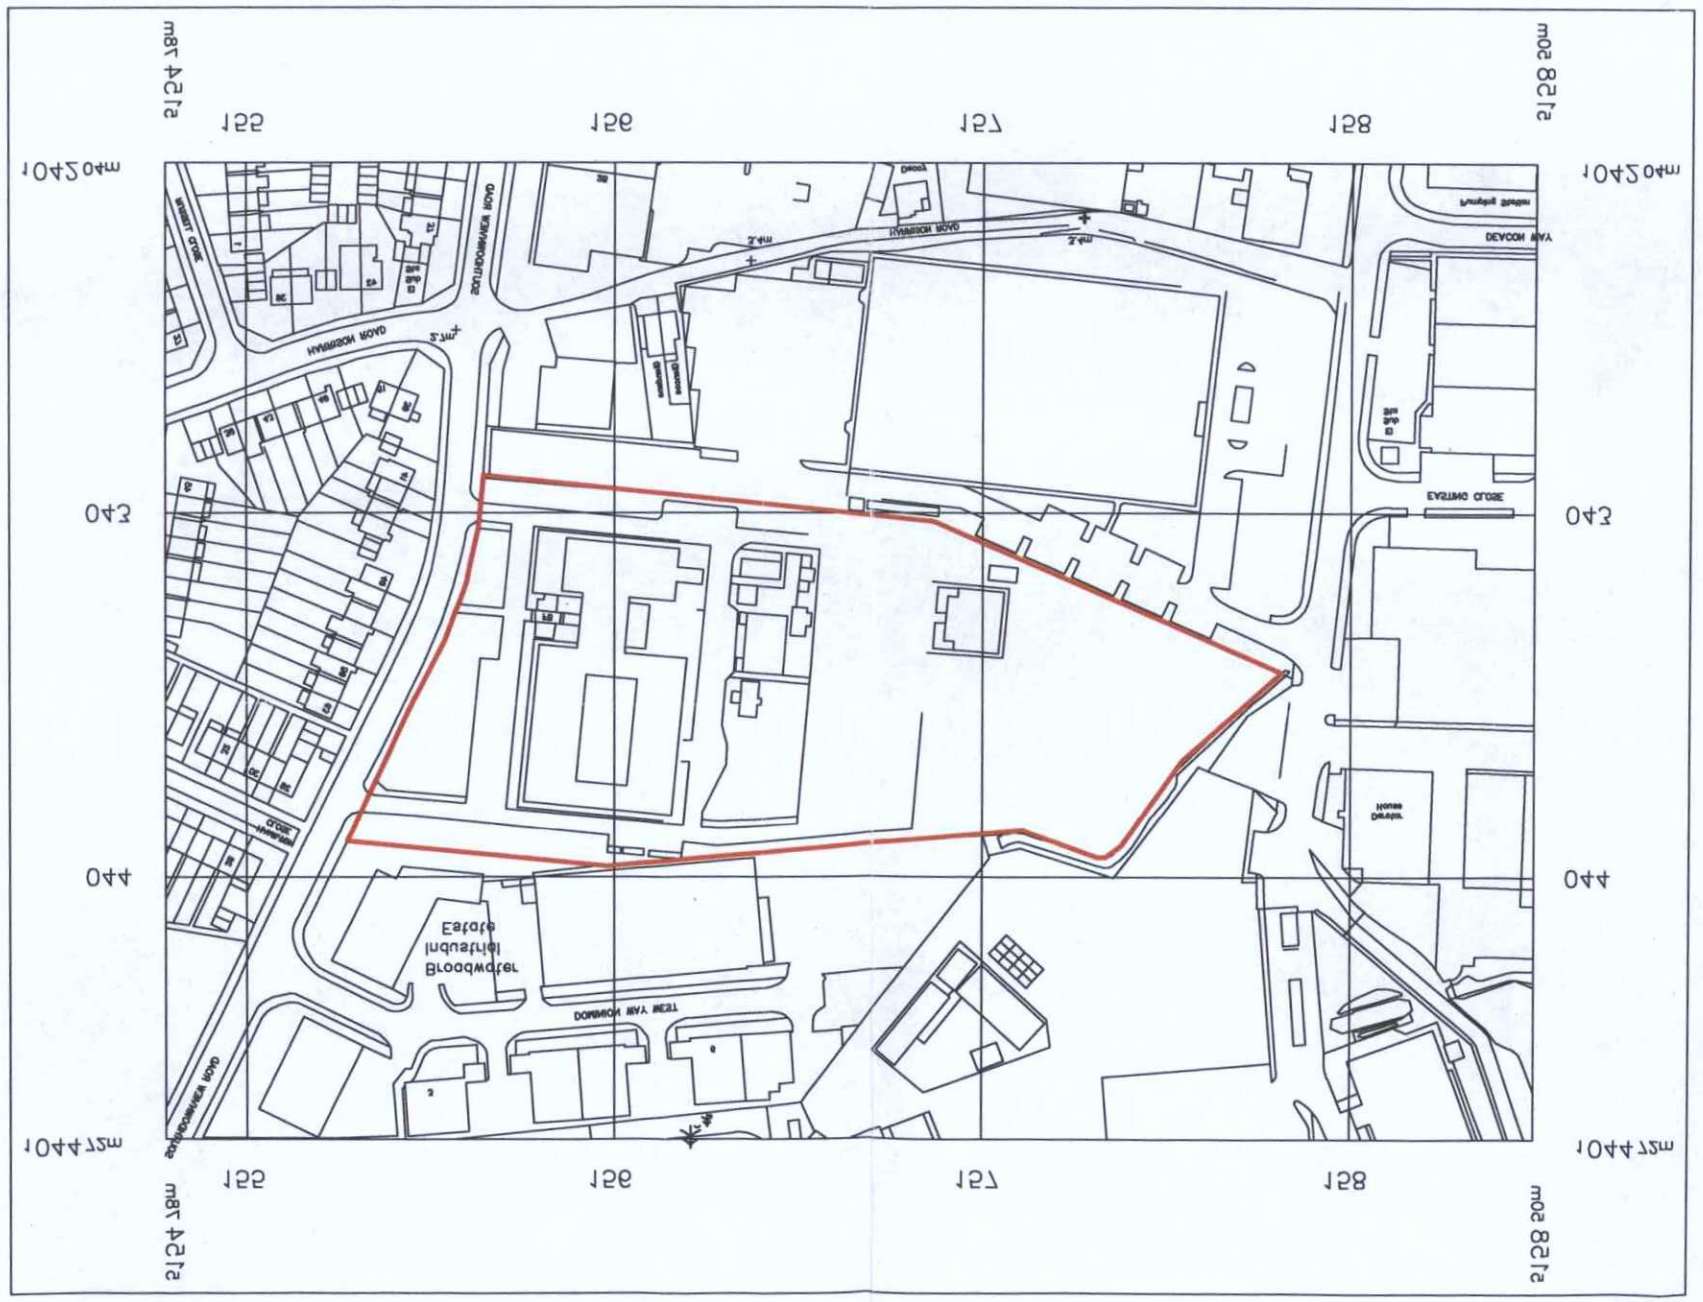

Ordnance Survey

Option 1

Superplan Data

Site-centred

Produced 05 May 1999 from Ordnance Survey digital data and incorporating surveyed revision available at this date. © Crown Copyright 1999.

Reproduction in whole or in part is prohibited without the prior permission of Ordnance Survey.

This Superplan product does not contain all recorded map information.

This product contains data surveyed at one or more of the following scales: 1/1250, 1/2500 & 1/10000.

National Grid sheet reference at centre of this Superplan: TQ15045E

The representation of a road, track or path is no evidence of a right of way.

Heights are given in metres above Datum.

The alignment of tunnels is approximate.

Centre Coordinates: 515664 104338

Supplied by: Stanfords, London WC2

Serial Number: 05125245

SUBJECT TO CONDITIONS
CONSENT GRANTED
2 6 OCT 2002
WORTHING BOROUGH COUNCIL

WB 1 of 1 Appendix
TP REF NO
DEPOSITED 5/11/02
BOROUGH OF WORTHING

T.P. OFFICE COPY