T.P. OFFICE COPY
24/9/07
WB / 07 / 0906 fun

EXISTING

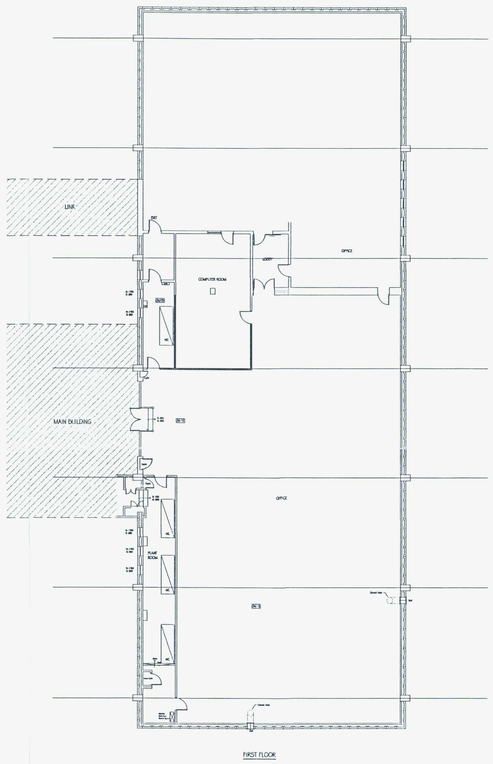

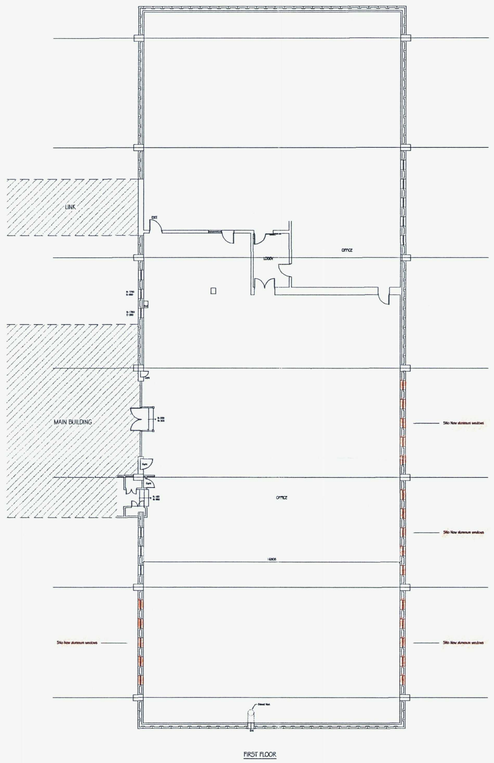

PROPOSED

WORTHING BOROUGH COUNCIL
29 OCT 2007
CONSENT GRANTED
SUBJECT TO CONDITIONS

Revision	Date	Description	By

Revision	Date	Description	By

EDF ENERGY

For: **EDF Energy** Facilities Management

Title: Southdownview Road Worthing Existing/Proposed Layout Floor Plans

Date	Scale (At A1)
13/07/2007	1:200

Drawn: B Elliott

Drg.No. WOR-01-SDS-SP01

Please Note : This Plan Is For Space Proposal / Scenario Purposes Only. All Dimensions & Conflicting Building Services Should Be Checked On Site By The Facilities Management Before Project Commencement

FILE : Worthing Proposed Southdown Suite

T.P. OFFICE COPY
BOROUGH COUNCIL
DESPATCHED 24/9/07
W.O. 07 0906 [illegible]
WORTHING BOROUGH COUNCIL
29 OCT 2007
CONSENT GRANTED
SUBJECT TO CONDITIONS

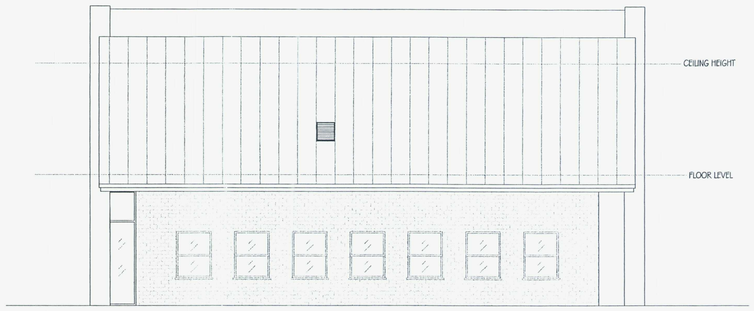

NORTH ELEVATION

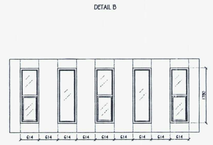

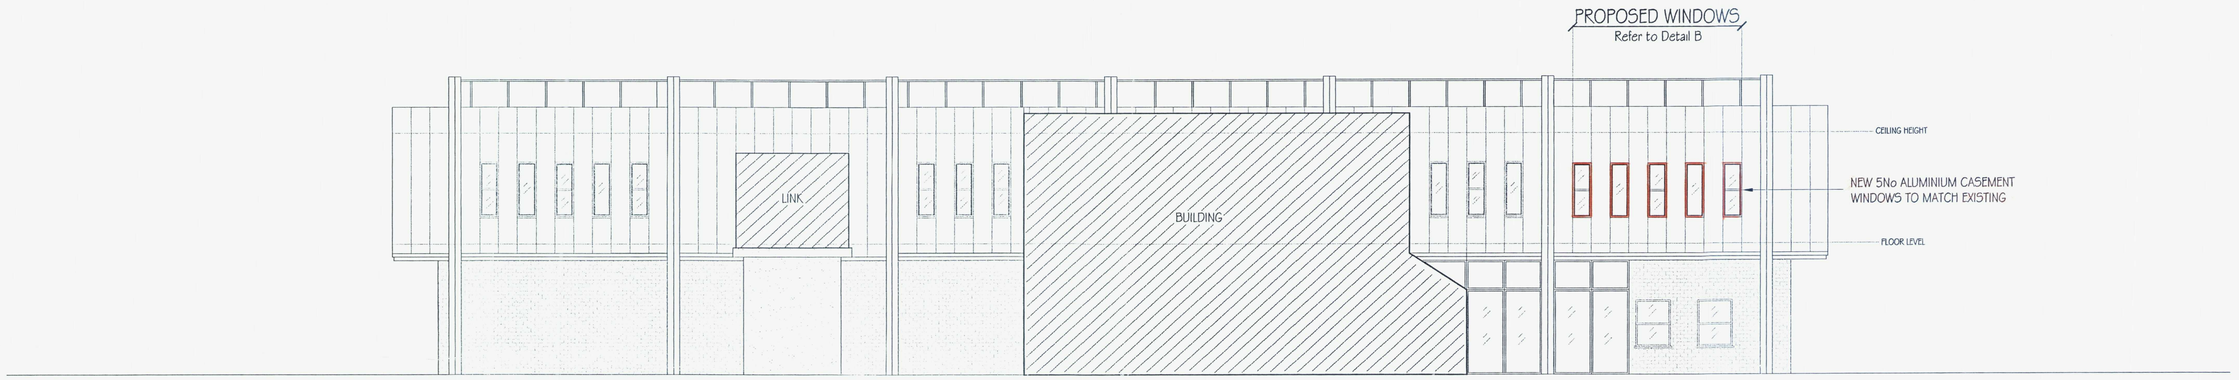

EAST ELEVATION

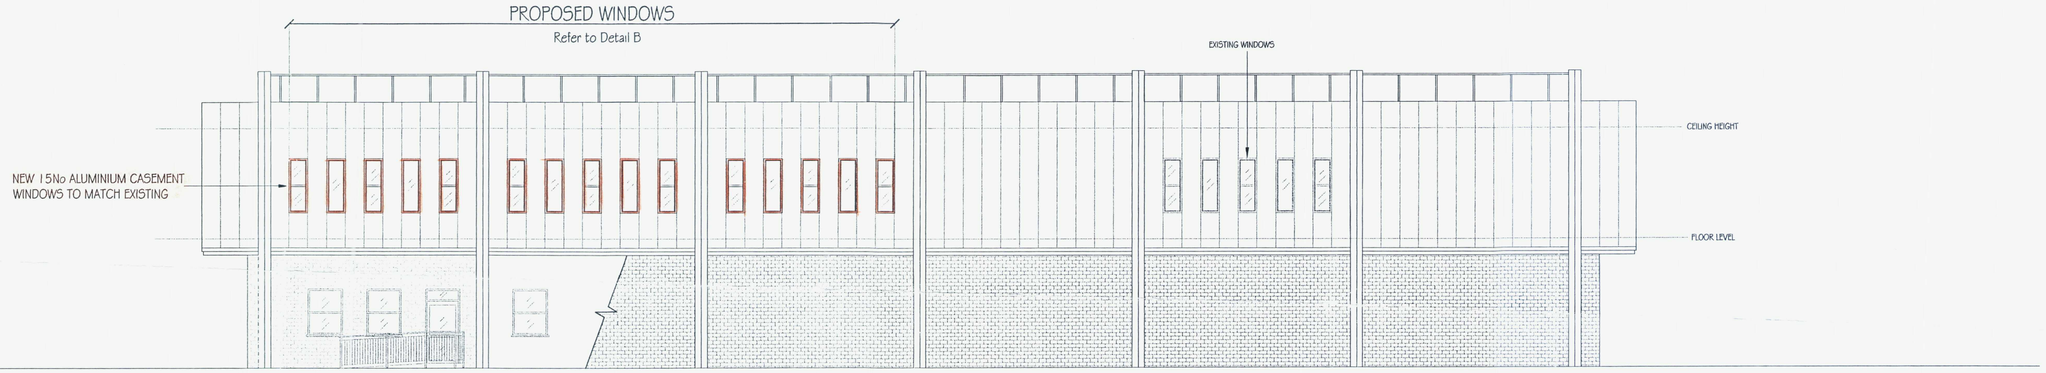

WEST ELEVATION

Revision	Date	Description	By

Revision	Date	Description	By

EDF ENERGY

For
EDF Energy
Facilities Management

Title
Southdownview Road Worthing
Proposed Layout
Proposed Elelations

Date	Scale (At A1)
13/07/2007	1:100
Drawn	B Elliott
Drg.No.	WOR-01-SDS-STR011

Please Note : This Plan Is For Space Proposal / Scenario Purposes Only. All Dimensions & Conflicting Building Services Should Be Checked On Site By The Facilities Manager Before Proc

FILE : Worthing Proposed Southdown Suite

T.P. OFFICE COPY
24/9/07
07/0906/fun

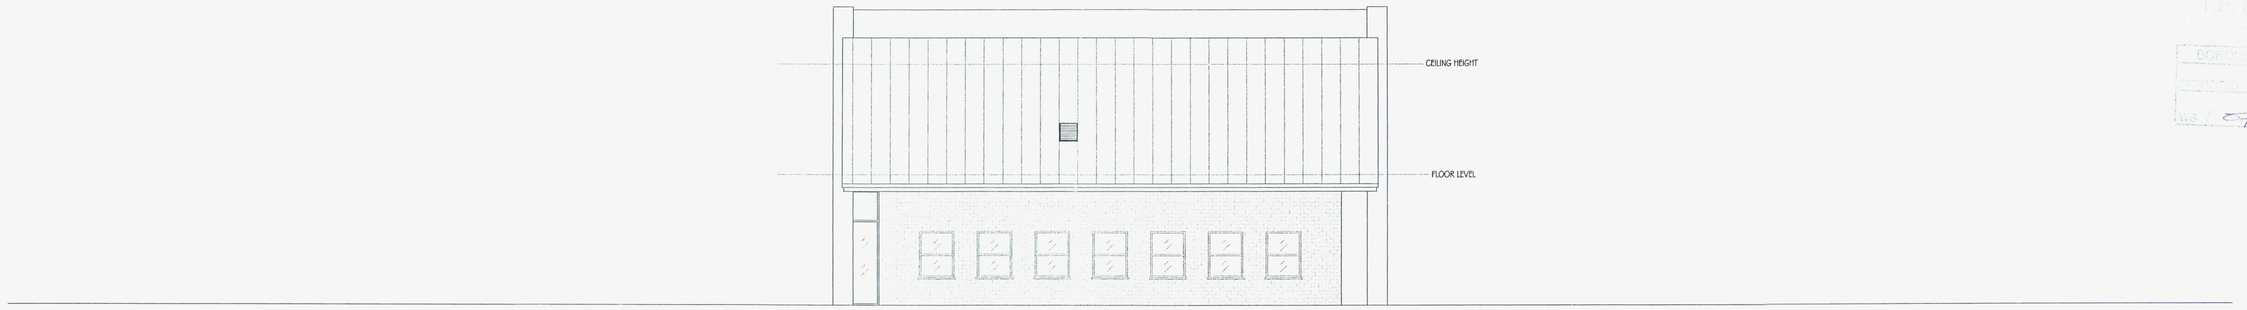

NORTH ELEVATION

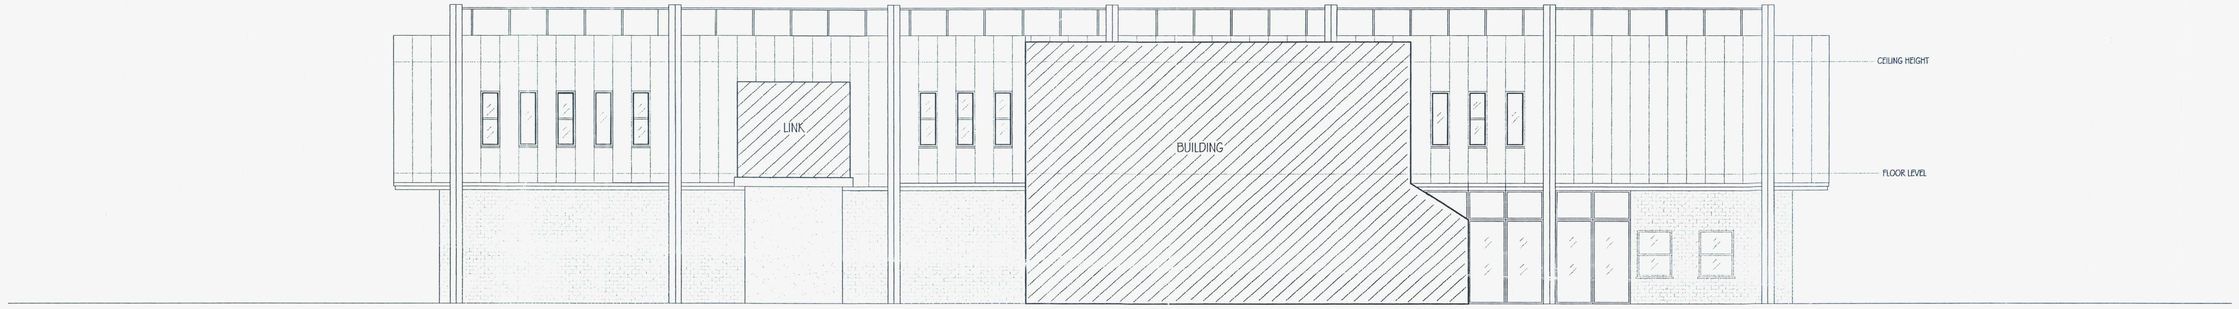

EAST ELEVATION

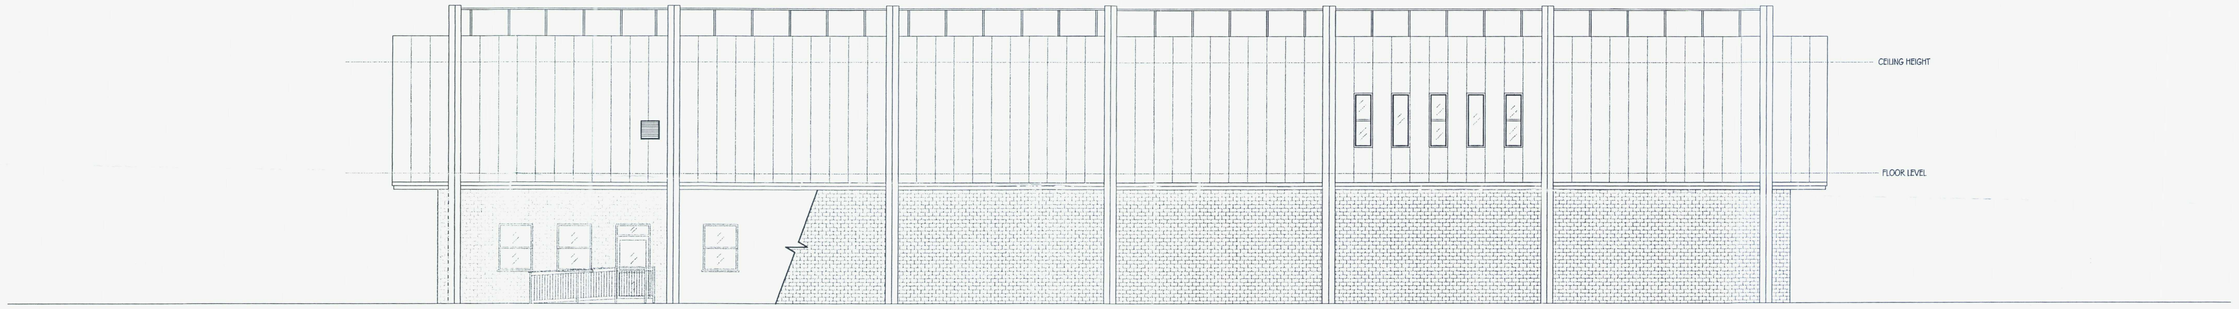

WEST ELEVATION

Revision	Date	Description	By

Revision	Date	Description	By

EDF ENERGY

For: EDF Energy
Facilities Management

Title: Southdownview Road Worthing
Existing Elevlations

Date: 13/07/2007
Scale (At A1): 1:100
Drawn: B Elliott
Drg.No.: WOR-01-SDS-STR01

Please Note : This Plan Is For Space Proposal / Scenario Purposes Only. All Dimensions & Conflicting Building Services Should Be Checked On Site By The Facilities Manager Before Pro

FILE : Worthing Proposed Southdown Suite



T.P. OFFICE COPY

BOROUGH OF WORTHING
DEPOSITED 24/9/07
TP. REF. NO.
WB/ 07/0906/FUL

NOTE:
ALL DIMENSIONS MUST BE CHECKED ON SITE AND NOT SCALED FROM THIS DRAWING

© This document is the property of: AOS UK.

Copyright is reserved by them, and the drawing is issued on condition that it is not copied, re-produced, or retained by, nor disclosed to any unauthorised person, either wholly or in part, without the consent in writing from AOS UK.

Drawings are for general arrangement only. Dimensions are to be checked on site by the contractor and discrepancies to be reported in writing prior to commencement of work.

Rev	Description	By	Date	Chk'd	Date
	As Built				Date
	Construction Issue				Date
	Tender Issue				Date
	Sign Off				Date
	Designed By: EN		Chk'd By: PS		Date

AOS

Realising, Creating, Sustaining Successful Space

Waterman House, 101-107 Chertsey Road
Woking, Surrey, GU21 5BW
Telephone 01483 742 500 Facsimile 01483 742 501

Client
EDF ENERGY

Project
WORHTING
SOUTHDOWNVIEW ROAD
BN14 8NZ

Drawing
NEW WINDOW DETAIL

Scale
1:500 @ A2

Date
1.08.07

Job No.	Area / Floor	Detail	Rev
S.105/DET			