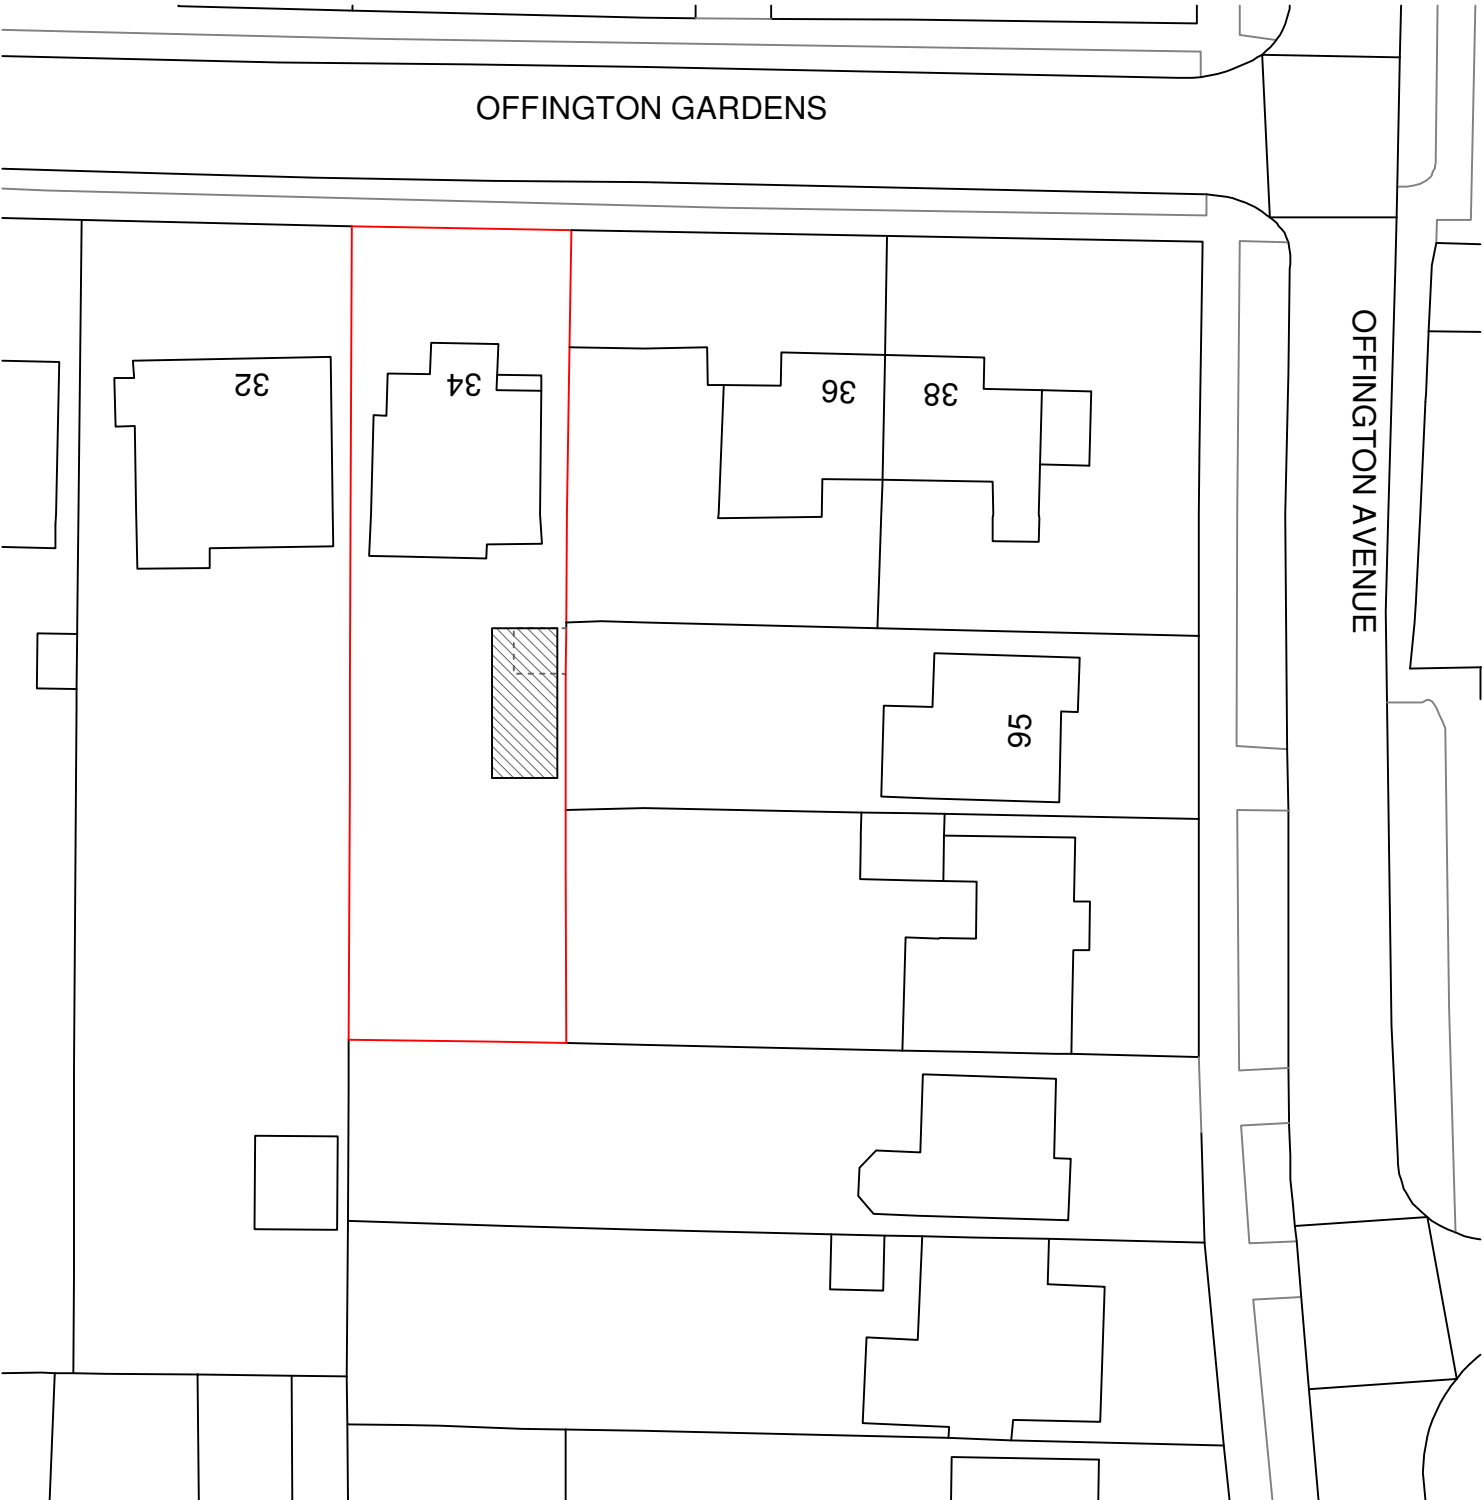


Your Home Plans Ltd Chichester Enterprise Centre, Terminus Road, Chichester, PO19 8FY 01243 908064 info@yourhomeplans.co.uk		34 Offington Gardens Worthing West Sussex BN14 9AU	
Block Plan			
Project Number: 34OFF-25		Drawing No: B01	
Date: 29th July 2025			
Drawn By: Your Home Plans Ltd			
Checked By: JEG			
		Scale: 1:500 A3	