


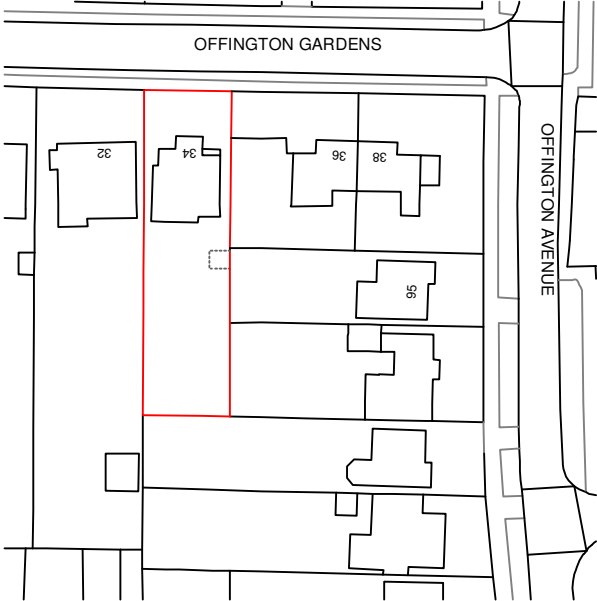

Your Home Plans Ltd Chichester Enterprise Centre, Terminus Road, Chichester, PO19 8FY 01243 908064 info@yourhomeplans.co.uk		34 Offington Gardens Worthing West Sussex BN14 9AU		Location Map	
Project Number: 34OFF-25		Date: 29th July 2025		Drawing No: L01	
Drawn By: Your Home Plans Ltd		Checked By: JEG		Scale: 1:1250 A4	