




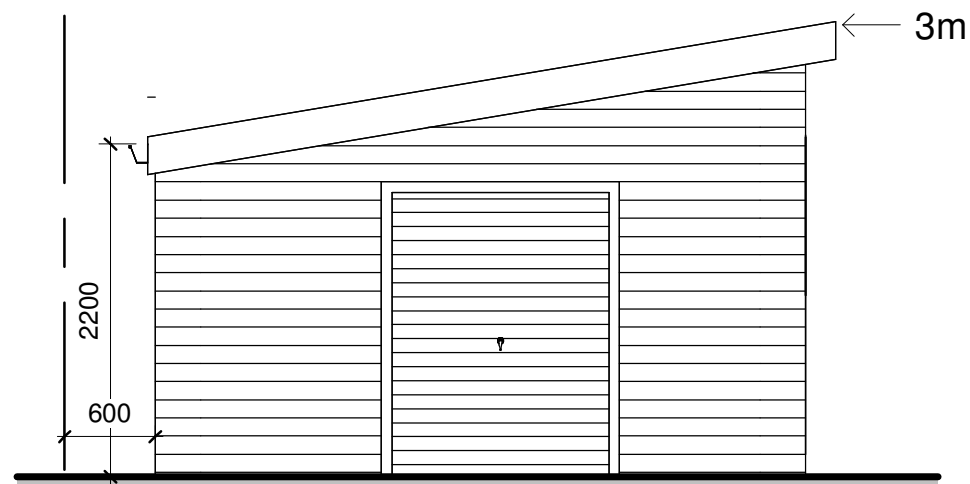


West Elevation
1 : 50

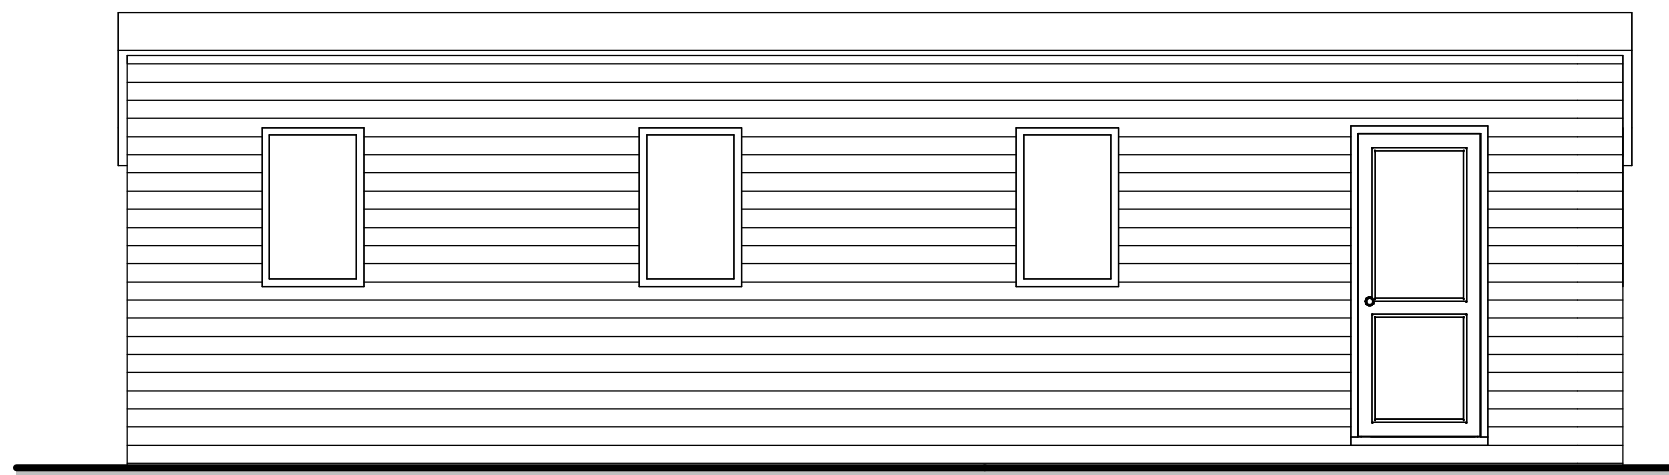

South Elevation
1 : 50

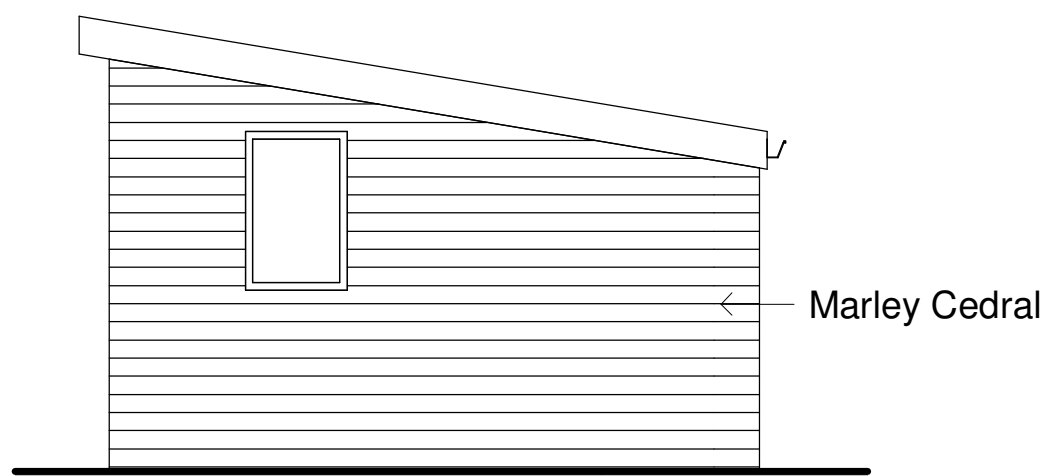

East Elevation
1 : 50

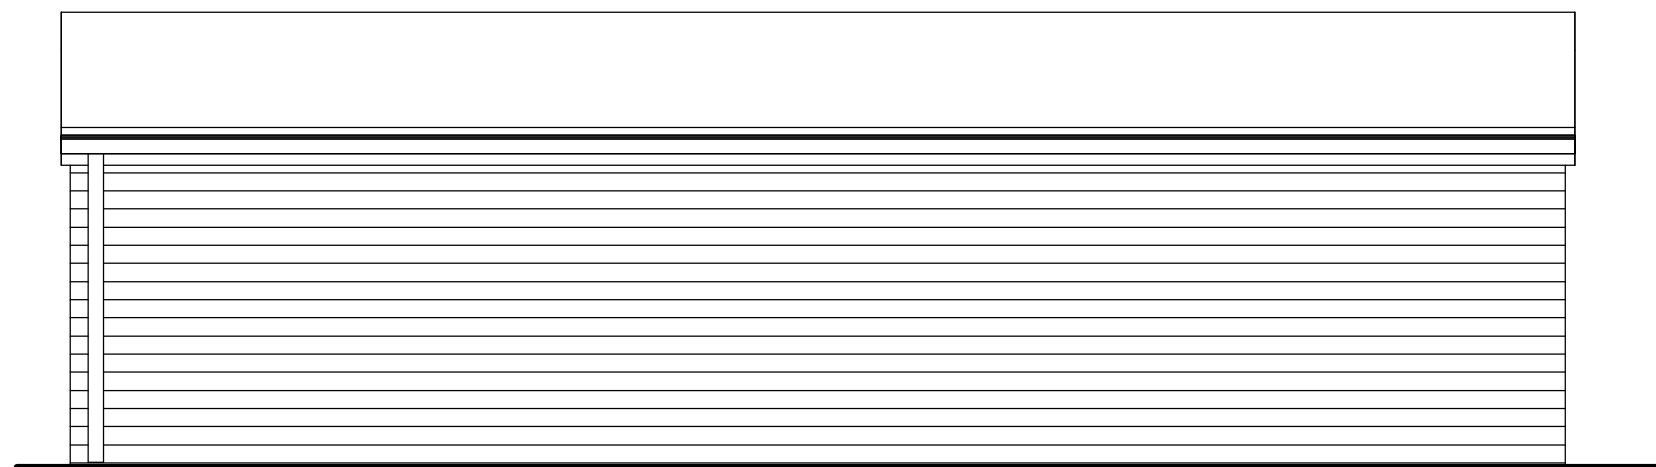

North Elevation
1 : 50

