
NOTES:
Copyright Dovetail Building Consultants Ltd.

This drawing is issued for the purposes of obtaining local authority approval and should not be used for construction.

Do not scale from this drawing. All dimensions are to be verified on site.



Block plan @1:200

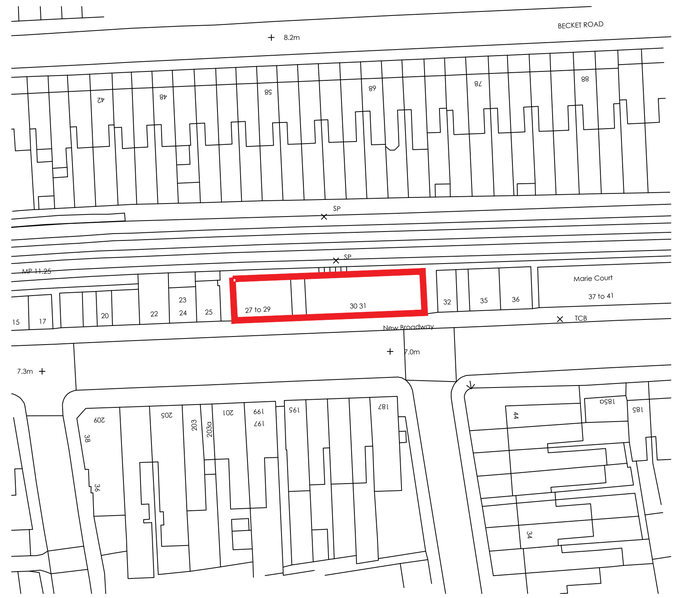

Location plan @1:1250

SCALE 1:200
0 2m 4m 6m 8m 10m 20m

SCALE 1:1250
0 10m 20m 30m 40m 50m 60m 70m 80m 90m 100m

Rev.	Date	Notes
PL2	12.02.25	Render area annotation
PL1	03.02.25	Planning Issue

DOVETAIL BUILDING CONSULTANTS
Dovetail Building Consultants Ltd.
Sevenoaks Business Centre
15 Lime Tree Walk
Sevenoaks, Kent
TN13 1YN

Project
31 New Broadway
Tarring Road
Worthing
BN11 4HP

Drawing
Block and location plan

Date	Drawn by	Scales
03.02.25	JB	As marked @ A1

Status
PLANNING

Drawing. No.	Rev.
3927-AS2	PL2