
This drawing is copyright and may not be copied or reproduced without the written consent of Finola Brady Architectural Services.


The contractor is responsible for setting out and must check all levels and dimensions prior to work being put in hand.

This drawing should not be scaled. Only written dimensions are to be taken in respect of this project.


The designer is to be immediately notified of any suspect omissions or discrepancies.

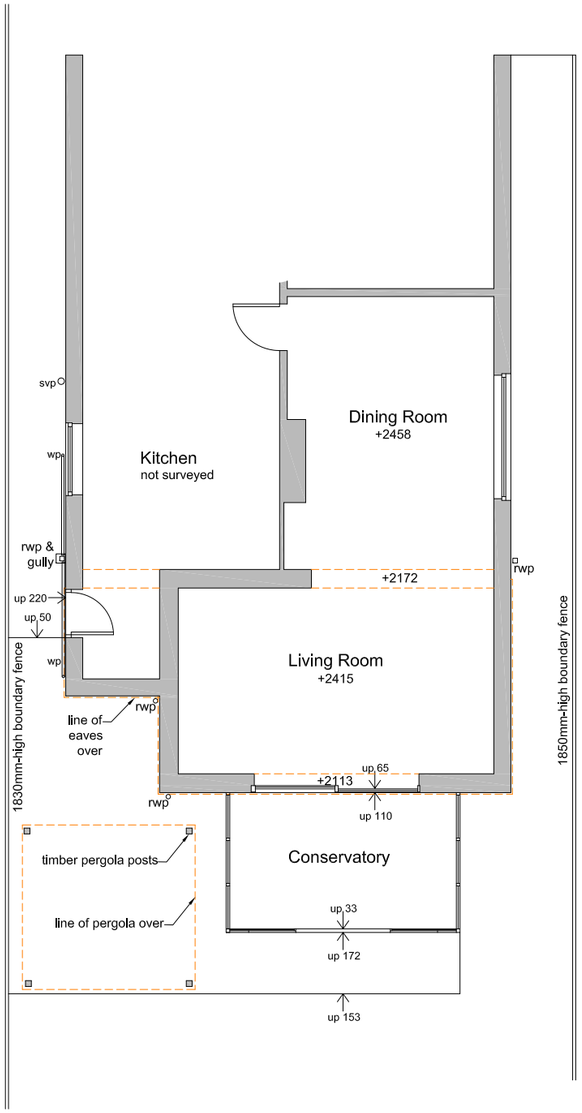

Existing Ground-Floor Partial Plan @ 1 : 100

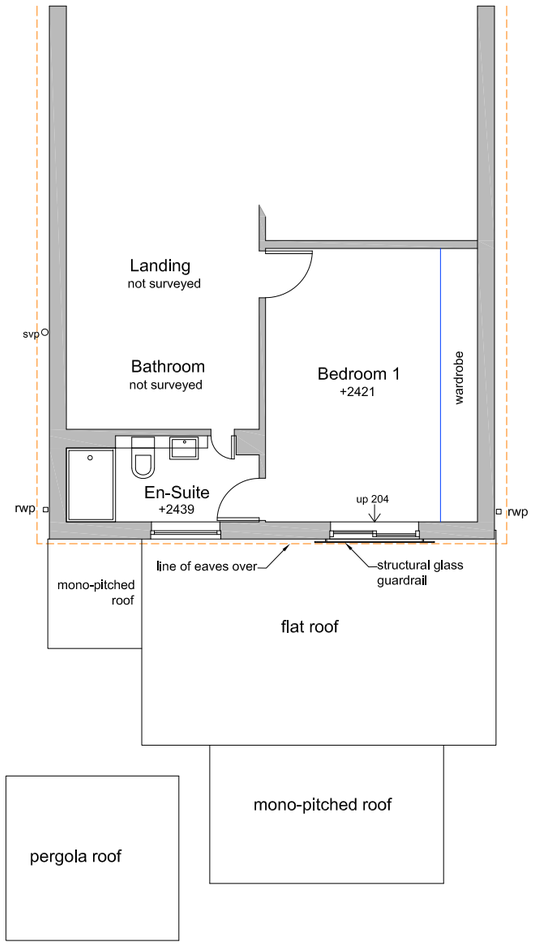

Existing First-Floor Partial Plan @ 1 : 100

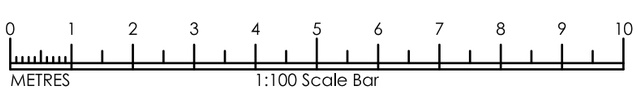

.

Finola Brady
Architectural Services
TEL 07960 235756 www.fbarchitectural.co.uk

Site Location :	3 Salvington Gardens, Worthing, BN13 2BH	
Project Name :	Single-Storey Rear Extension	
Drawing Name :	Existing Plans	
Drawing No:	FB23-1101 EX01	Scale : 1 : 100 @ A3
Date :	5th August 2024	