
This drawing is copyright and may not be copied or reproduced without the written consent of Finola Brady Architectural Services.


The contractor is responsible for setting out and must check all levels and dimensions prior to work being put in hand.

This drawing should not be scaled. Only written dimensions are to be taken in respect of this project.


The designer is to be immediately notified of any suspect omissions or discrepancies.

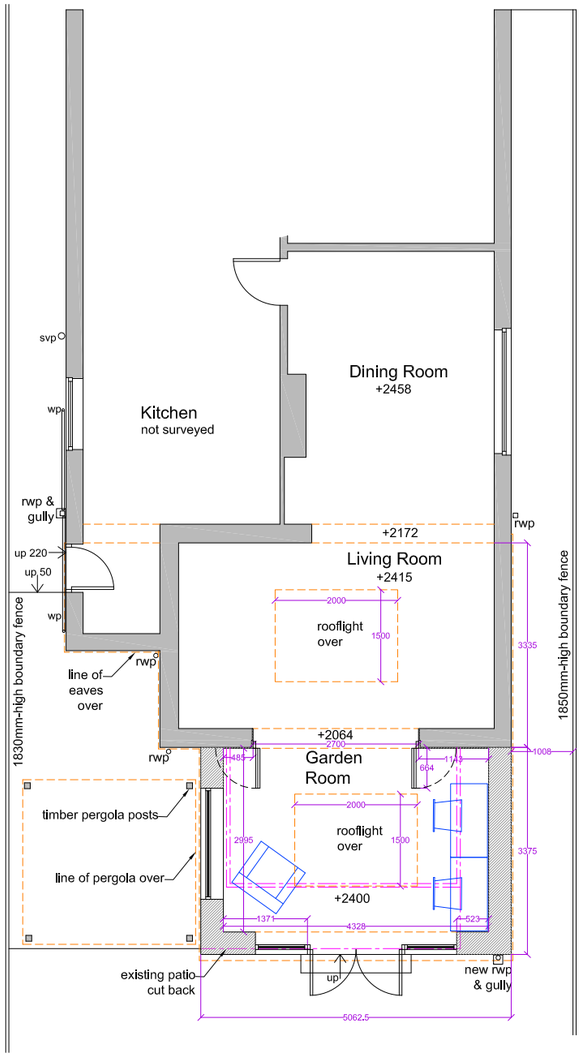

Proposed Ground-Floor Partial Plan @ 1 : 100

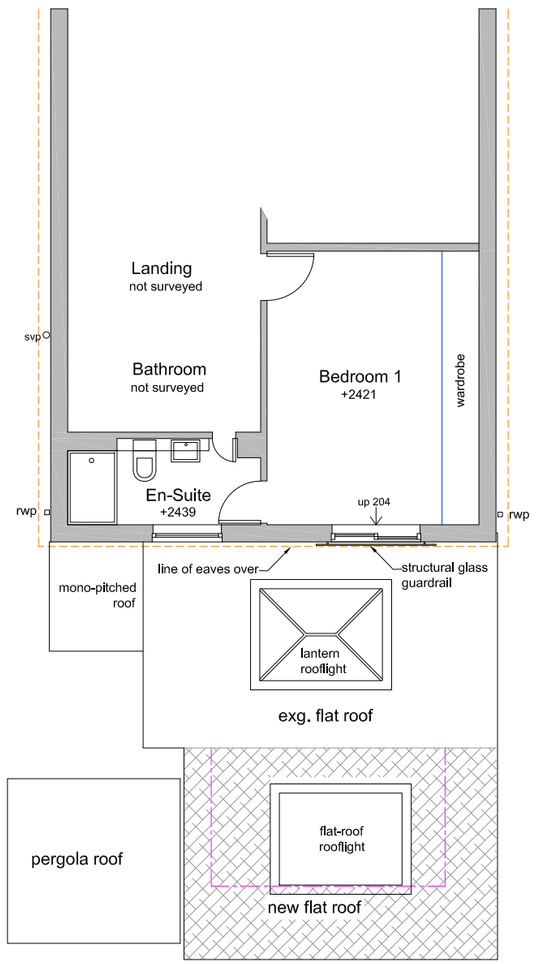

Proposed First-Floor Partial Plan @ 1 : 100

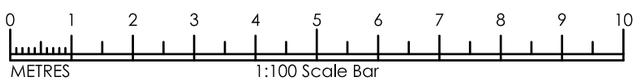

Indicates demolished construction

Indicates new walls

Rev. B	26.03.25	Extension depth increased	FB
Rev. A	21.01.25	Client amendments to scheme	FB

F i n o l a B r a d y
A r c h i t e c t u r a l S e r v i c e s
TEL 07960 235756 www.fbarchitectural.co.uk

Site Location :	3 Salvington Gardens, Worthing, BN13 2BH	
Project Name :	Single-Storey Rear Extension	
Drawing Name :	Proposed Plans for Planning Submission	
Drawing No:	FB23-1101 PL01-B	Scale : 1 : 100 @ A3
Date :	6th January 2025	