



VISUAL SCALE 1:100 @ A2

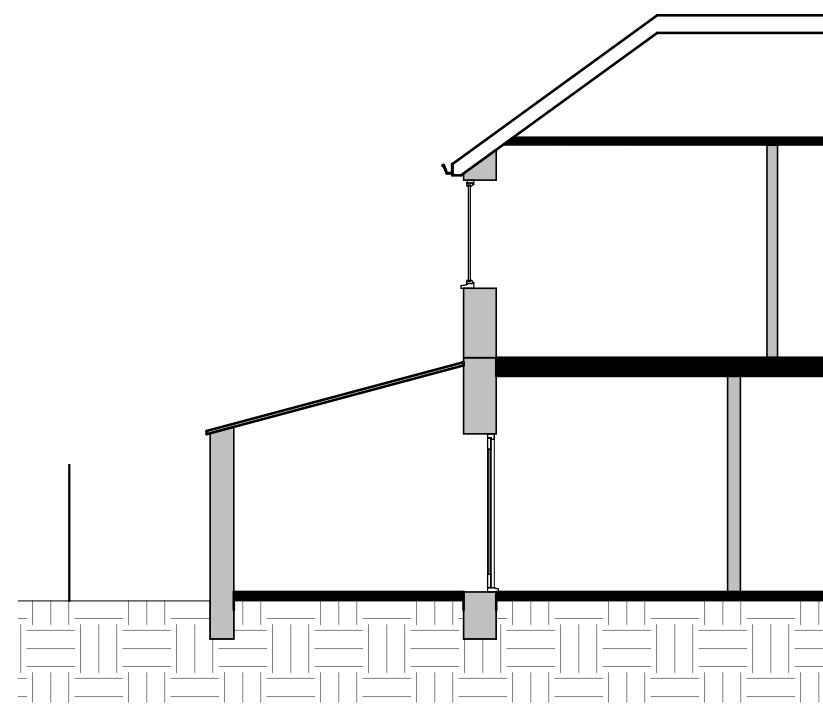

EXISTING SECTION A  
1 : 100

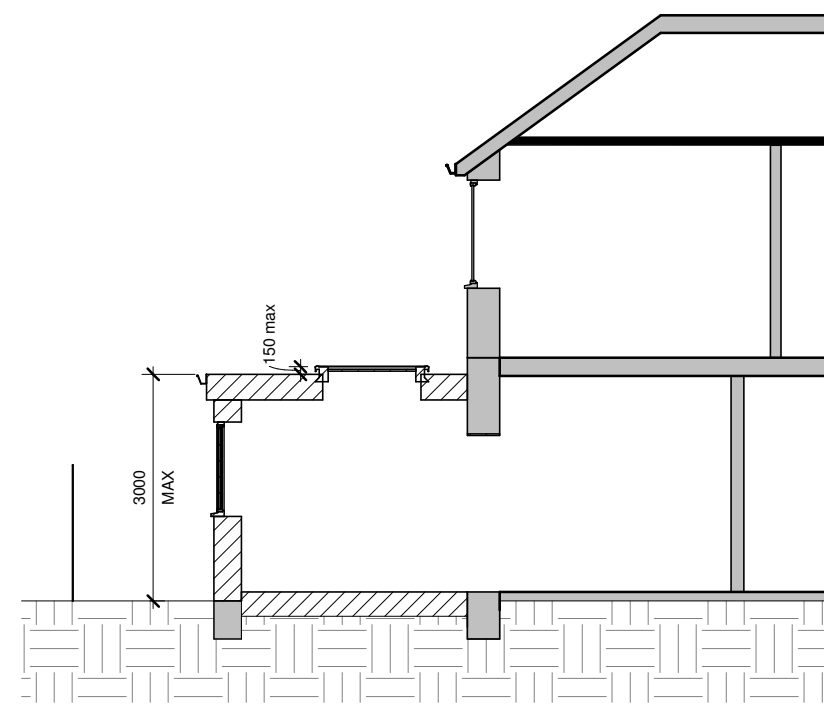

2 PROPOSED SECTION A  
1 : 100

[illegible]

**info@kronadesign.co.uk**  
**kronadesign.co.uk**  
**01903 256150**

PROJECT

## Rear Extension

ADDRESS

The Cottage  
Heene Place  
Worthing

|       |
|-------|
| TITLE |
|-------|

| TITLE                       |
|-----------------------------|
| Existing & Proposed Section |

CLIENT

NT  
Andrea Pagano

|                                |                  |                           |
|--------------------------------|------------------|---------------------------|
| DRAWN<br>JLB                   | STATUS<br>Design | DATE<br>17/08/26          |
| SCALE (@ A2)<br>1 : 100        |                  | PROJECT NUMBER<br>KD.1933 |
| DRAWING NUMBER<br><b>A.300</b> |                  | REV                       |

© KRONA DESIGN