



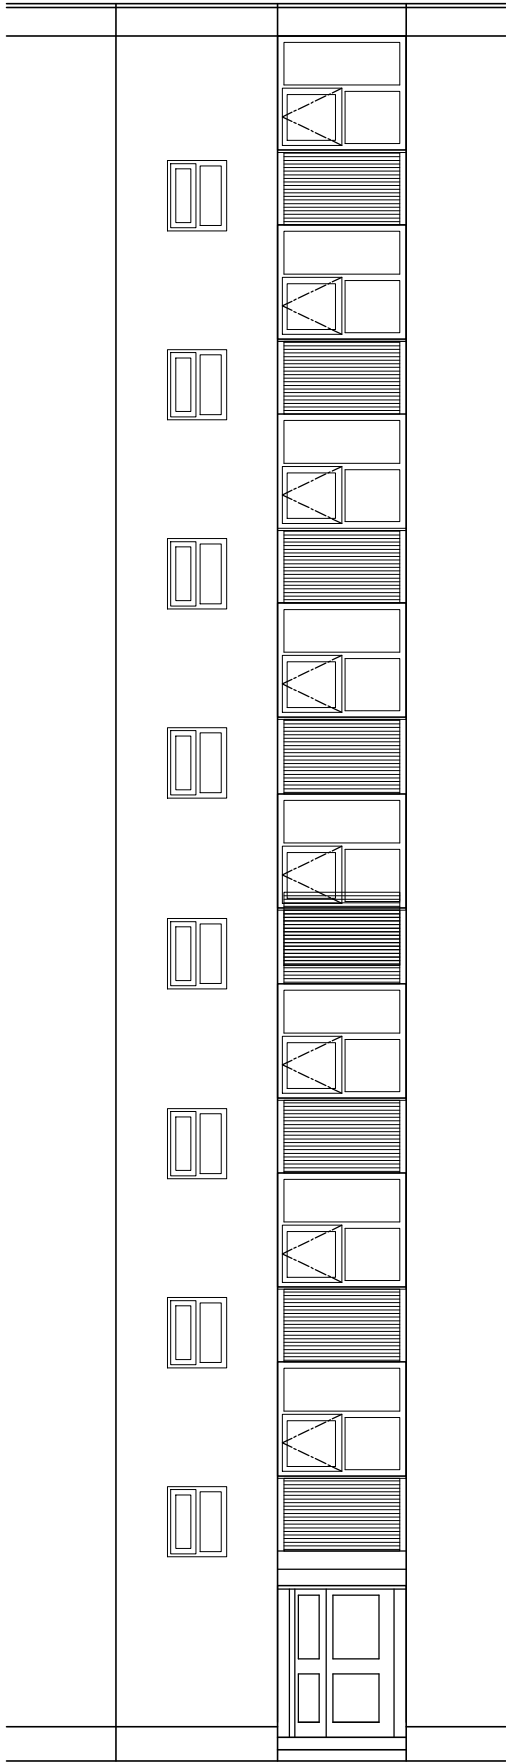


Existing Windows Viewed Externally
SCALE 1:100 @ A3




REV.#	DATE	NAME	NOTES
A	17.09.2026	RY	Minor update

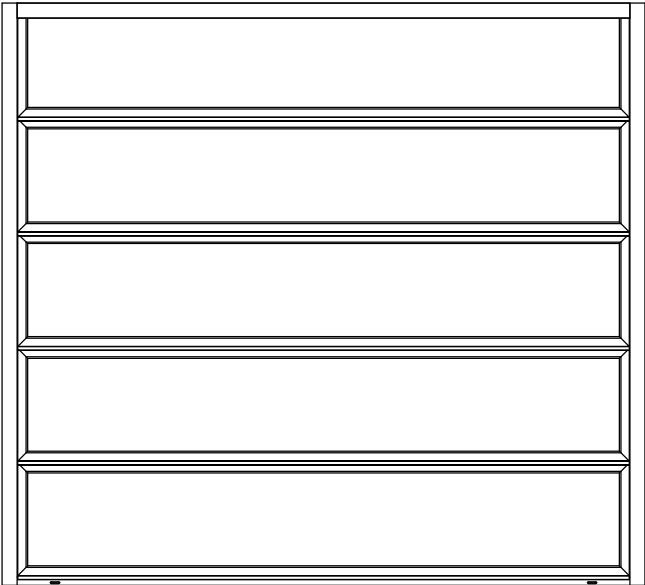


Proposed Louvered AOV
SCALE 1:20 @ A3

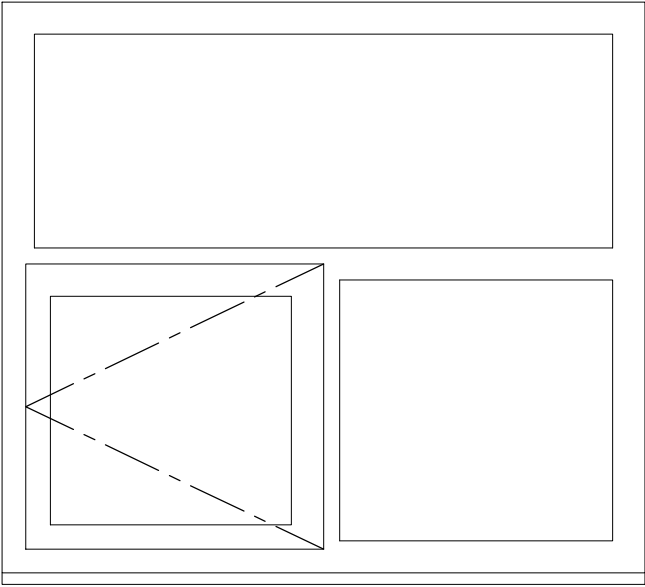

Existing Casement Window
SCALE 1:20 @ A3

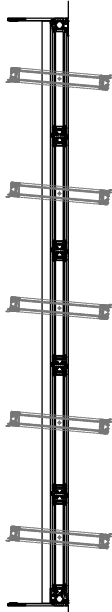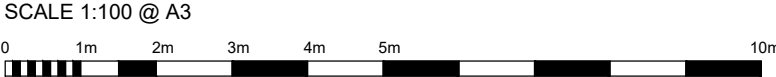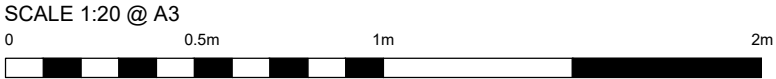


Proposed Louvered AOV Section
SCALE 1:20 @ A3

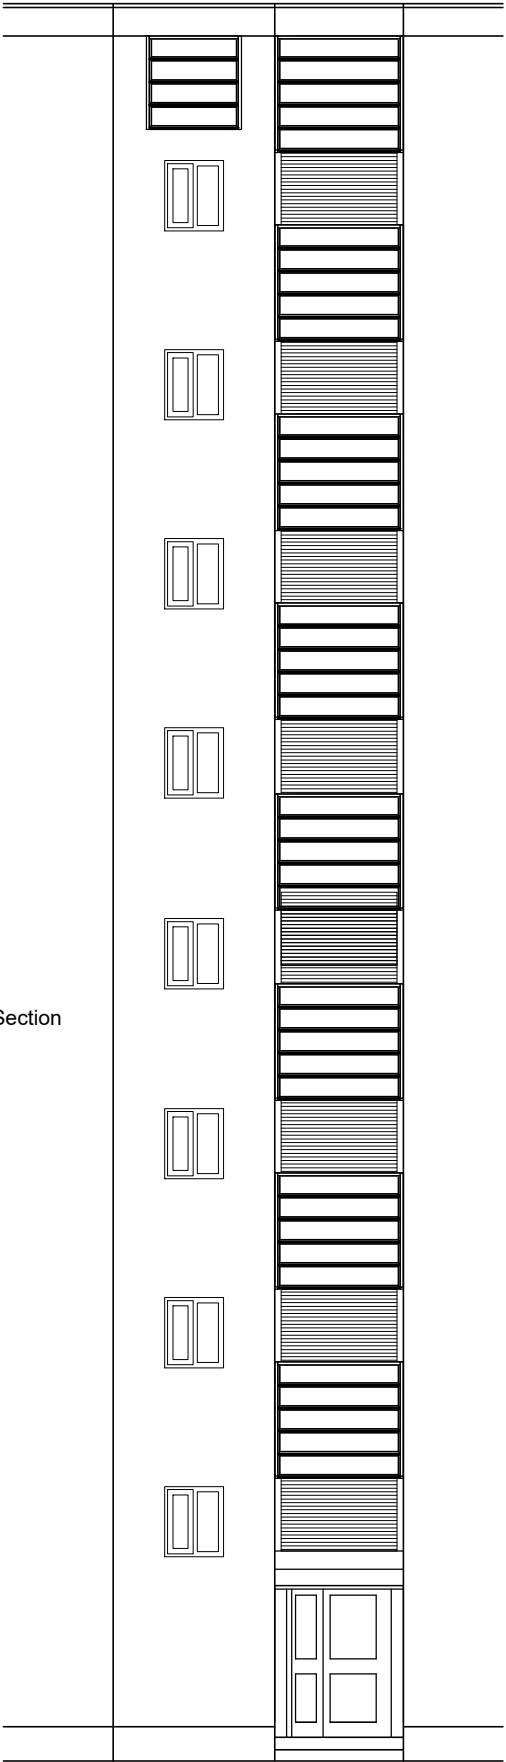

Proposed Windows Viewed Externally
SCALE 1:100 @ A3



Aerial View of Westminster Court
SCALE N/A

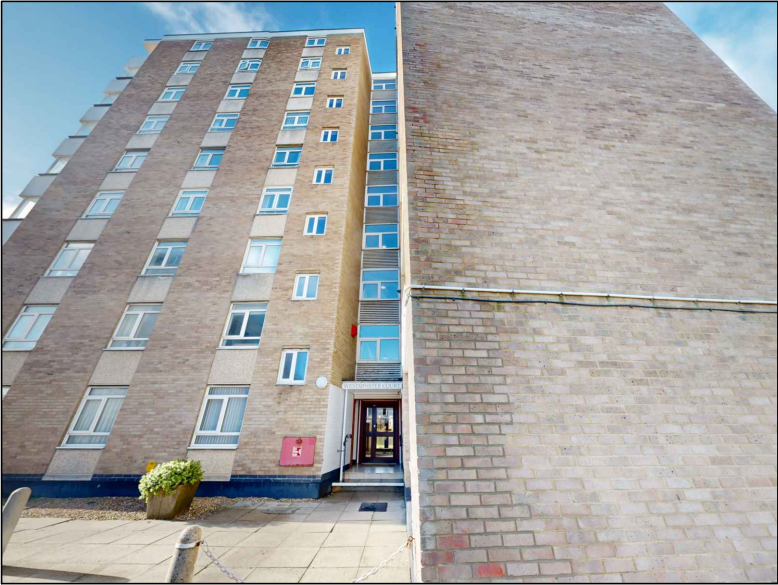

Photograph of Existing Arrangement
SCALE N/A

	
Project Westminster Court, Worthing	
Drawing Existing and Proposed Window Arrangements	
Status Planning Application	
Drawing No. AL.101	Revision: A
Scale: 1:100 & 1:20 @ A3	Sheet: 1
Drawn by: RY	Date: 18.06.2025
notify Infinity Surveying of any discrepancies © Infinity Surveying Ltd	