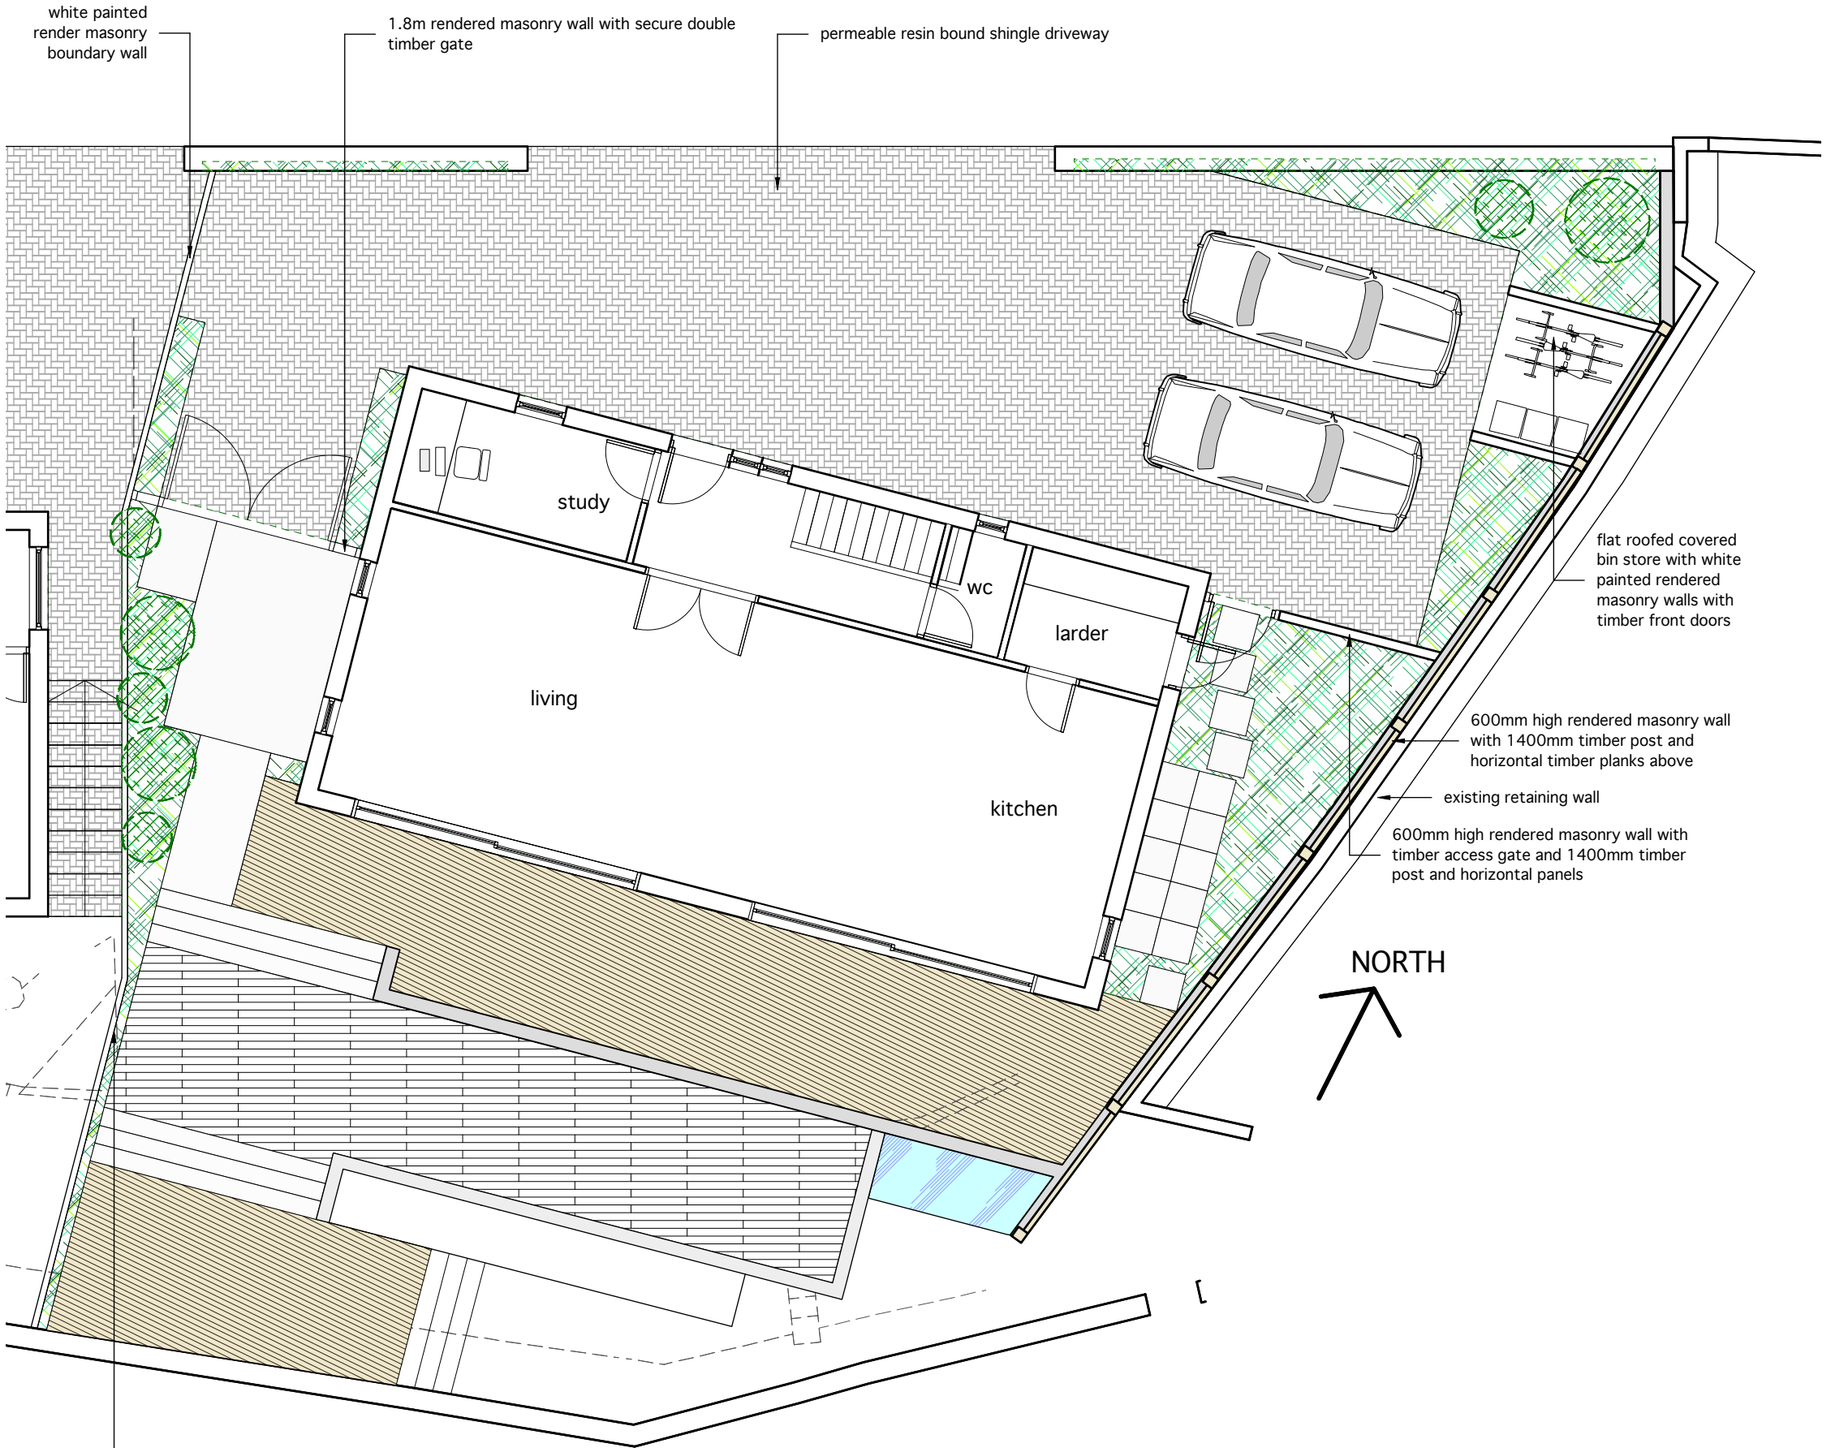

1 Existing Ground Floor Plan
scale 1:100 @A3

0 5 10 M

NOTES
1. This drawing is copyright of Bold Architecture Design
2. Drawings are to scale. Use figured dimensions only. Do not scale for construction.

rev.	date		drn	aud

drawing status: DESIGN

14 Gladys Road
Hove, East Sussex BN3 7GL

T: 01273 249390

Website: www.bold.uk.com
E-mail: info@bold.uk.com

bold architecture design

project	drawn	audited	scale	date
Extension to 12 Brighton Rd, Lancing	ST		1:100@A3	Sept 16
drg title	**job no.**		**drg.no.**	**rev**
Existing Ground Plan	097		E01	

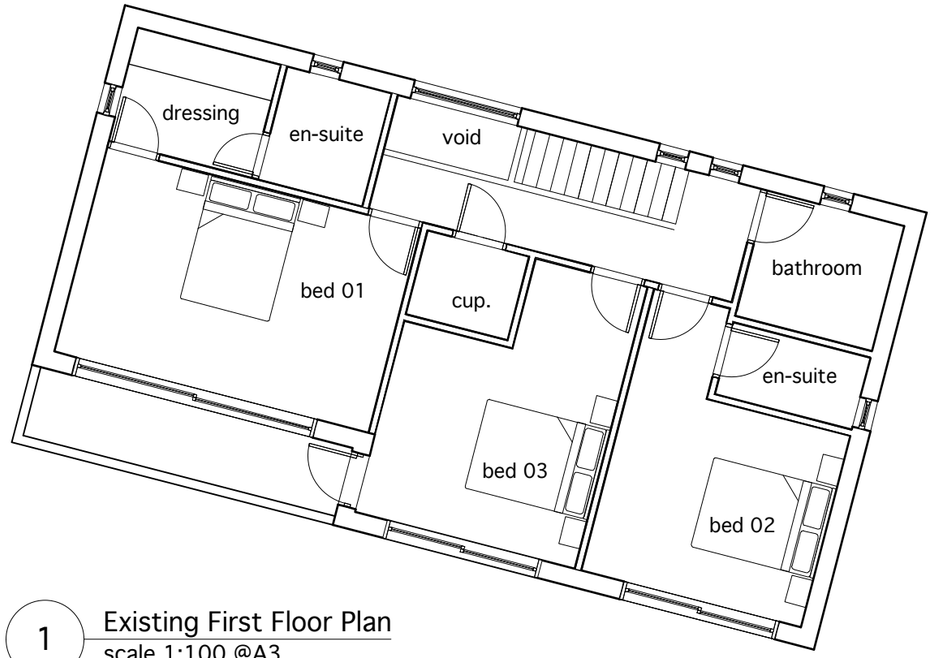

1 Existing First Floor Plan
scale 1:100 @A3

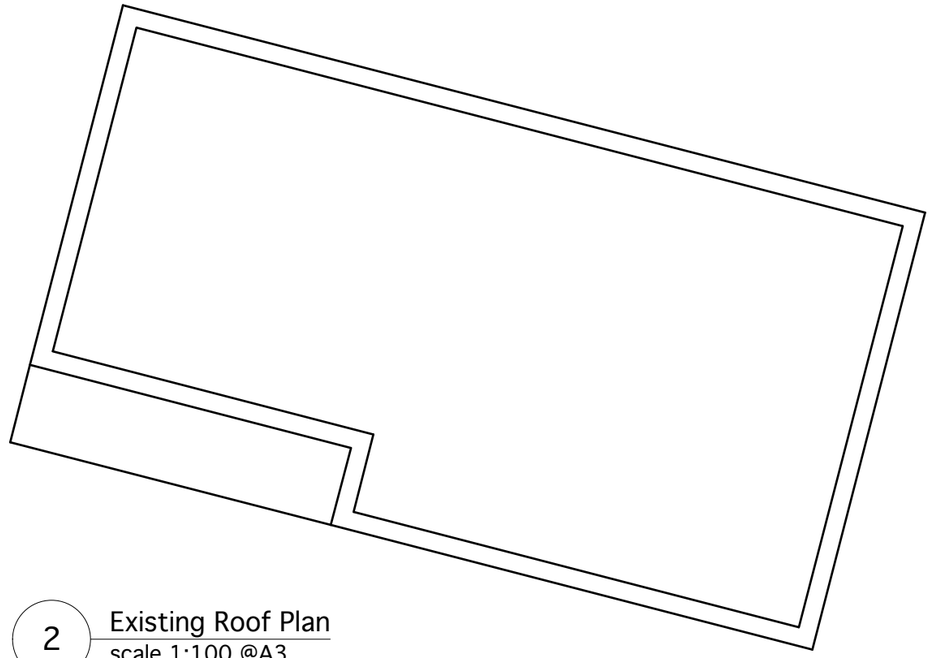

2 Existing Roof Plan
scale 1:100 @A3

0 5 10 M



2 Existing Front Elevation
scale 1:100 @A3

NOTES
1. This drawing is copyright of Bold Architecture Design
2. Drawings are to scale. Use figured dimensions only. Do not scale for construction.

A 13.05.14 location plan update from land registry elevation updates

rev.	date		drn	aud

drawing status: DESIGN

14 Gladys Road
Hove, East Sussex BN3 7GL

T: 01273 249390

Website: www.bold.uk.com
E-mail: info@bold.uk.com

bold architecture design

project	drawn	audited	scale	date
Extension to 12 Brighton Rd, Lancing	ST		see titles	Sept 16
drg title	**job no.**		**drg.no.**	**rev**
Existing Plans and Front Elevation	097		E02	

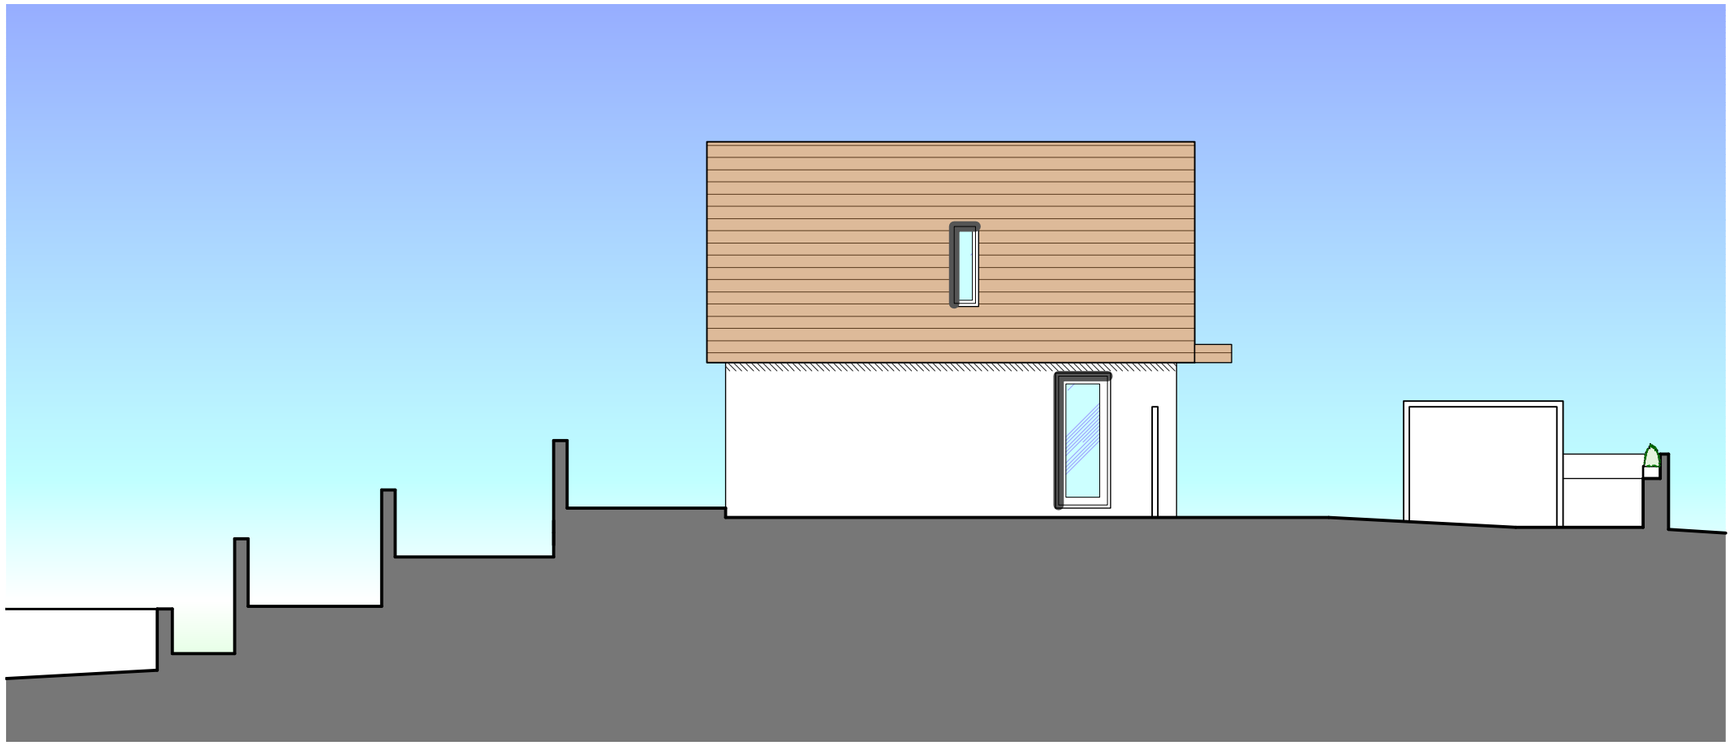

1 Existing East Elevation
scale 1:100 @A3

0 5 10 M



2 Existing West Elevation
scale 1:100 @A3

NOTES
1. This drawing is copyright of Bold Architecture Design
2. Drawings are to scale. Use figured dimensions only. Do not scale for construction.

rev.	date		drn	aud

drawing status: DESIGN

14 Gladys Road
Hove, East Sussex BN3 7GL

T: 01273 249390

Website: www.bold.uk.com
E-mail: info@bold.uk.com

bold architecture design

project	drawn	audited	scale	date
Extension to 12 Brighton Rd, Lancing	ST		1:100@A3	Sept 16
drg title	**job no.**		**drg.no.**	**rev**
Existing Elevations	097		E03	

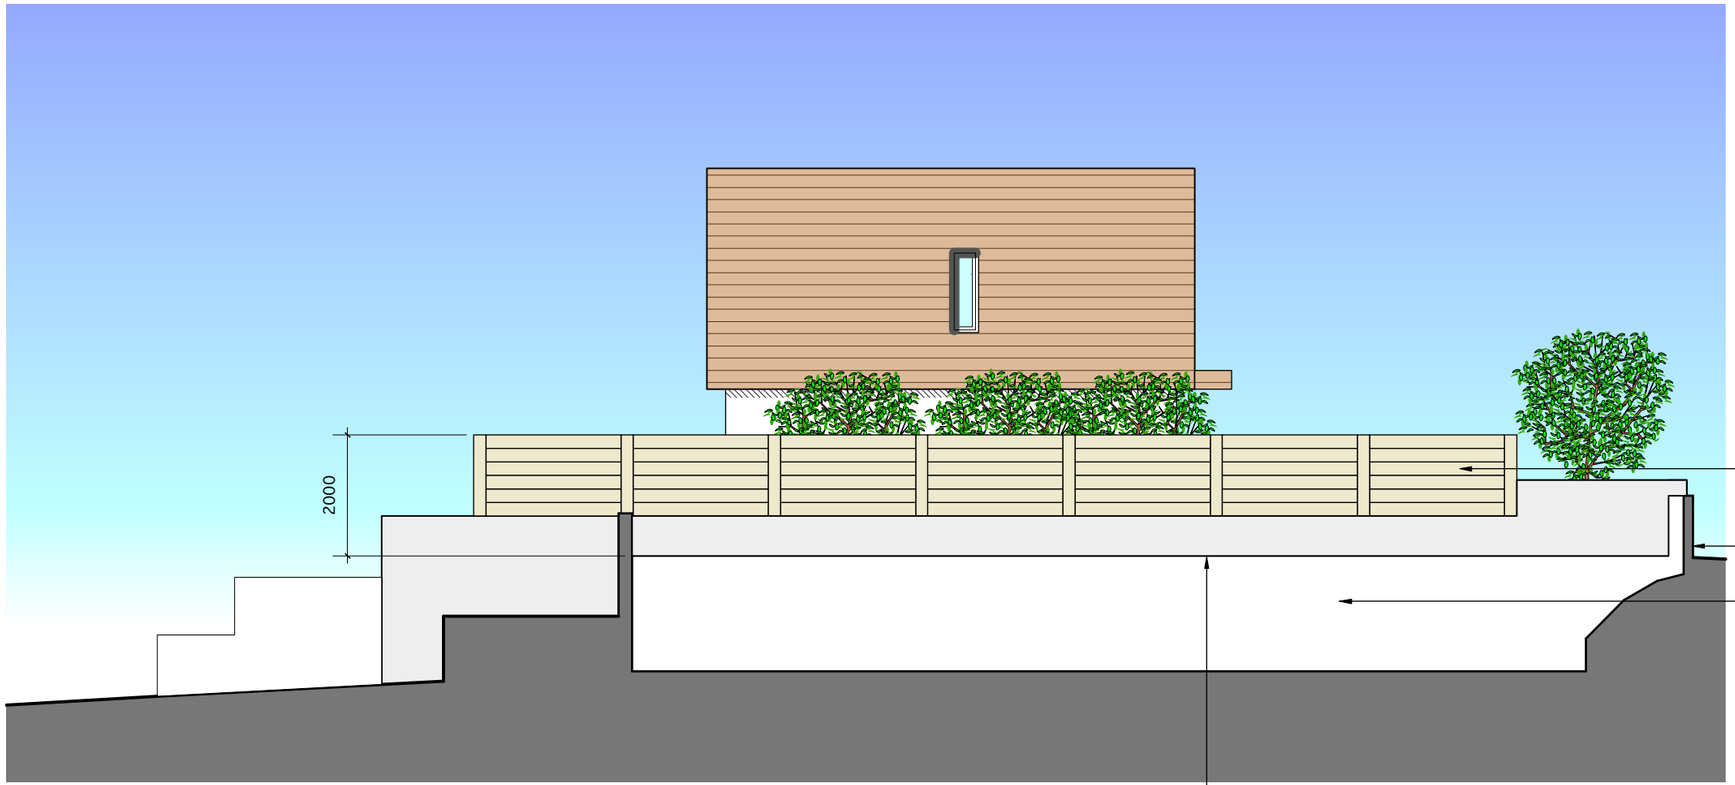

1 Existing East Boundary Elevation House B
scale 1:100 @A3

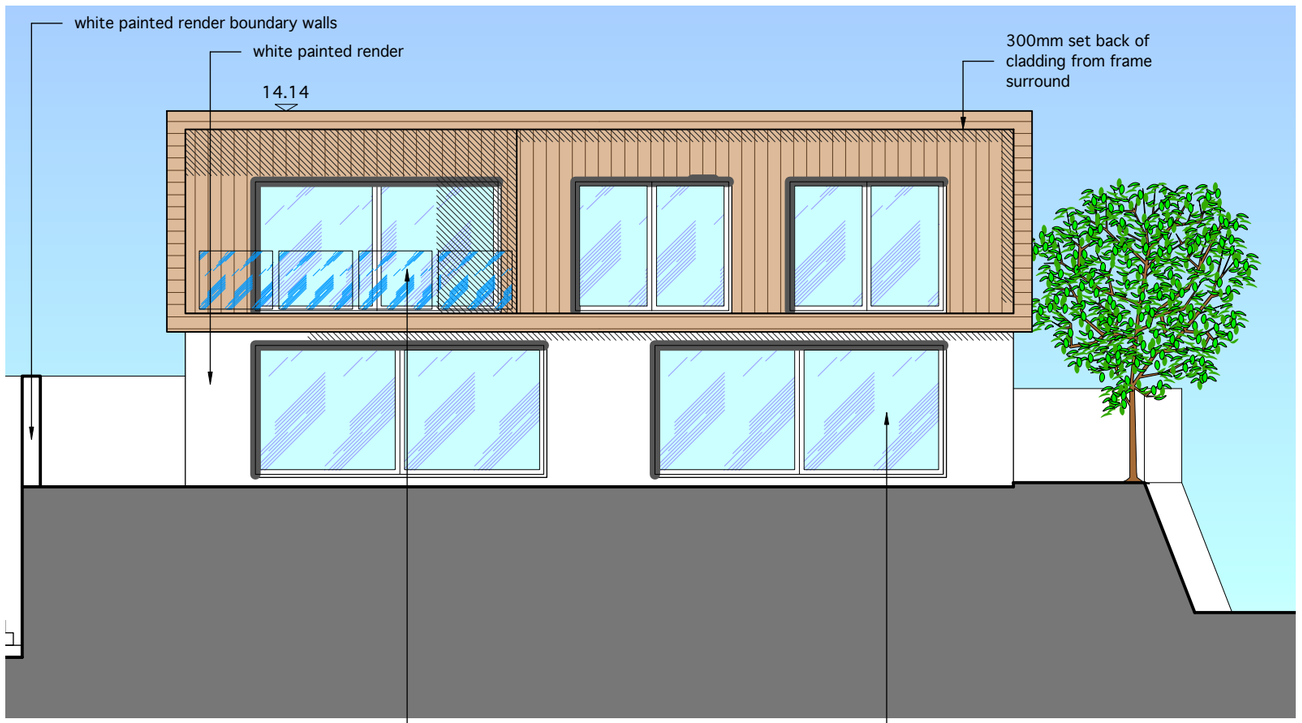

1 Proposed Rear Elevation
scale 1:100 @A3

0 5 10 M

NOTES
1. This drawing is copyright of Bold Architecture Design
2. Drawings are to scale. Use figured dimensions only. Do not scale for construction.

rev.	date		drn	aud

drawing status
DESIGN

14 Gladys Road
Hove, East Sussex BN3 7GL

T: 01273 249390

Website: www.bold.uk.com
E-mail: info@bold.uk.com

bold architecture design

project	drawn	audited	scale	date
Extension to 12 Brighton Rd, Lancing	ST		1:100@A3	Sept 16
drg title	**job no.**		**drg.no.**	**rev**
Existing Elevations	097		E04	