
CDM 2007 Health & Safety Information:
This information relates only to 'Significant Hazards' identified on this drawing and is to be read in conjunction with the Designers Risk Assessment Register.

T.P. OFFICE COPY




SIDE ELEVATION 25
SOUTH WEST

COURTYARD ELEVATION
SOUTH EAST

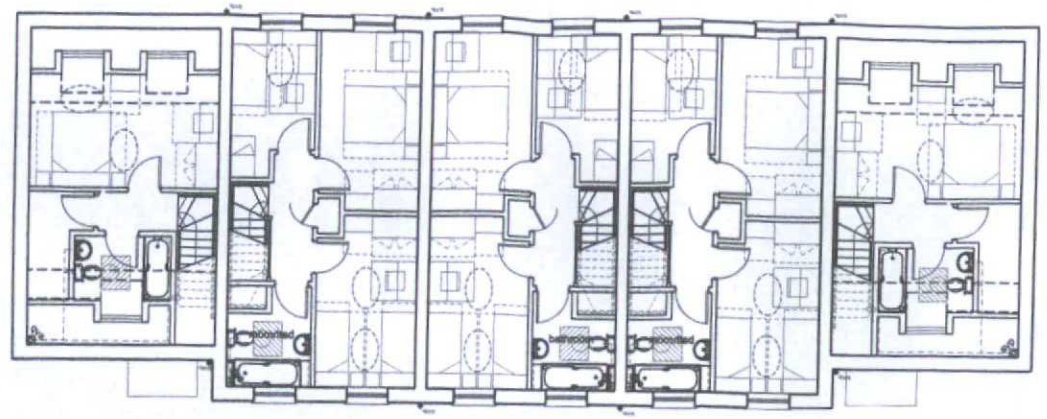


SECOND FLOOR PLAN

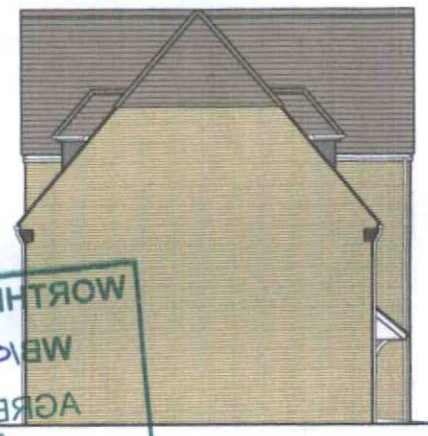

SIDE ELEVATION 2
NORTH EAST




REAR ELEVATION
NORTH WEST

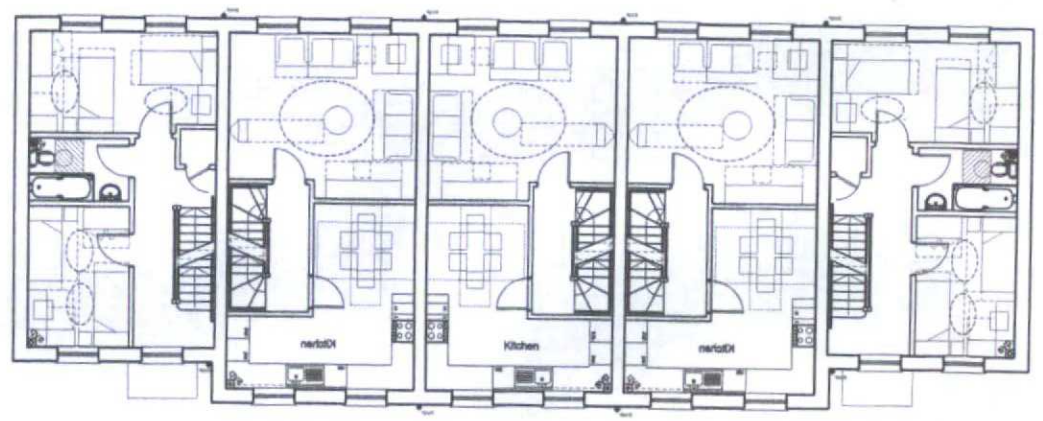


FIRST FLOOR PLAN

WORTHING BOROUGH COUNCIL
WB/08/00/FULL/NMA
AGREED POST DECISION
AMENDED PLAN
DATE: 24/04/10


BOROUGH OF WORTHING
DEPOSITED 3.8.10
TP. REF. No.
WB/08/00/FULL/NMA

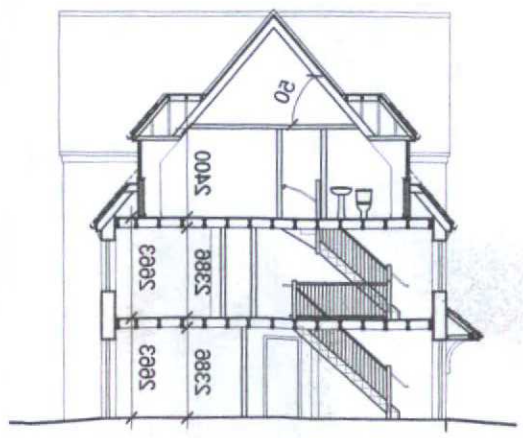

SECTION B-B

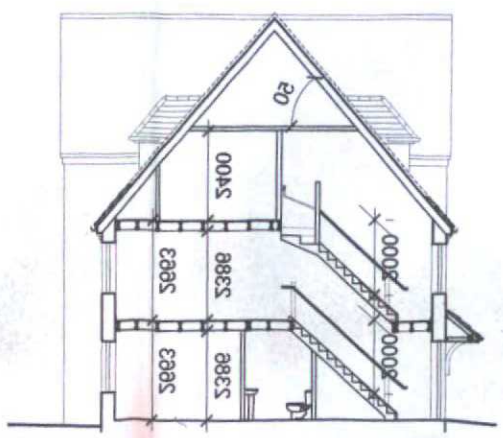

SECTION A-A

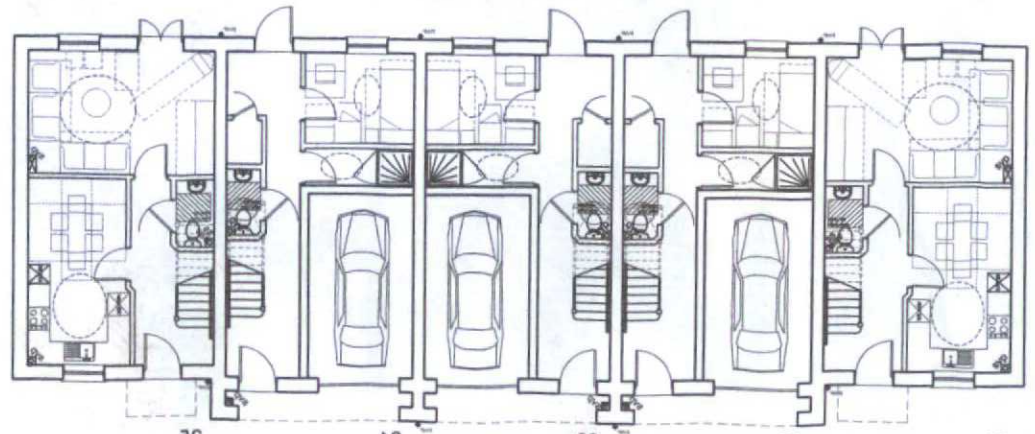

GROUND FLOOR PLAN

DRAWING VARIATIONS

1. Decorative brick detailing omitted from side elevations and verge.
2. Rear elevations corrected to suit floor plans (i.e. door positions).
3. Detail around window clarified (i.e. stretcher brick course around windows sitting 30mm proud of face brickwork with brick on edge sill.
4. Tile hanging finishes over 2nd floor windows.
5. 2nd floor window now includes brick on edge sills.
6. Ground & 1st floor windows line up (plots 16, 20, 21, 25) from elev.
7. 2nd floor layout on town houses corrected by hanging floor plans (currently incorrect and does not work).

Rev	Date	Revision Details	Dr	Ch
B	09.07.10	DF Shower room added as requested by WH	sw	acc
A	29.06.10	Vertical boarding between entrance and garage doors reinstated on town houses	sw	acc

Brooklyn Chambers
11 Goring Road
Worthing
West Sussex BN12 4AP
Tel: 01903 248777
Fax: 01903 248888
E-Mail: office@michaelcookassociates.co.uk
MICHAEL COOK ASSOCIATES

Drawn	SW
Checked	AC
Date	06.06.10
Job No	5485
Drawing No	105
Rev	B

Status: APPROVAL

Client's Name: WILMINGTON HOMES LTD

Drawing Title: PLOTS 21-25 HOUSES

Job Title: ST BARNABAS

Scale: 1:200 @ A3

© Michael Cook Associates Limited. No dimensions to be scaled from drawing. The contractor should check all dimensions on site. It is the contractors responsibility to ensure compliance with Building Regulations.