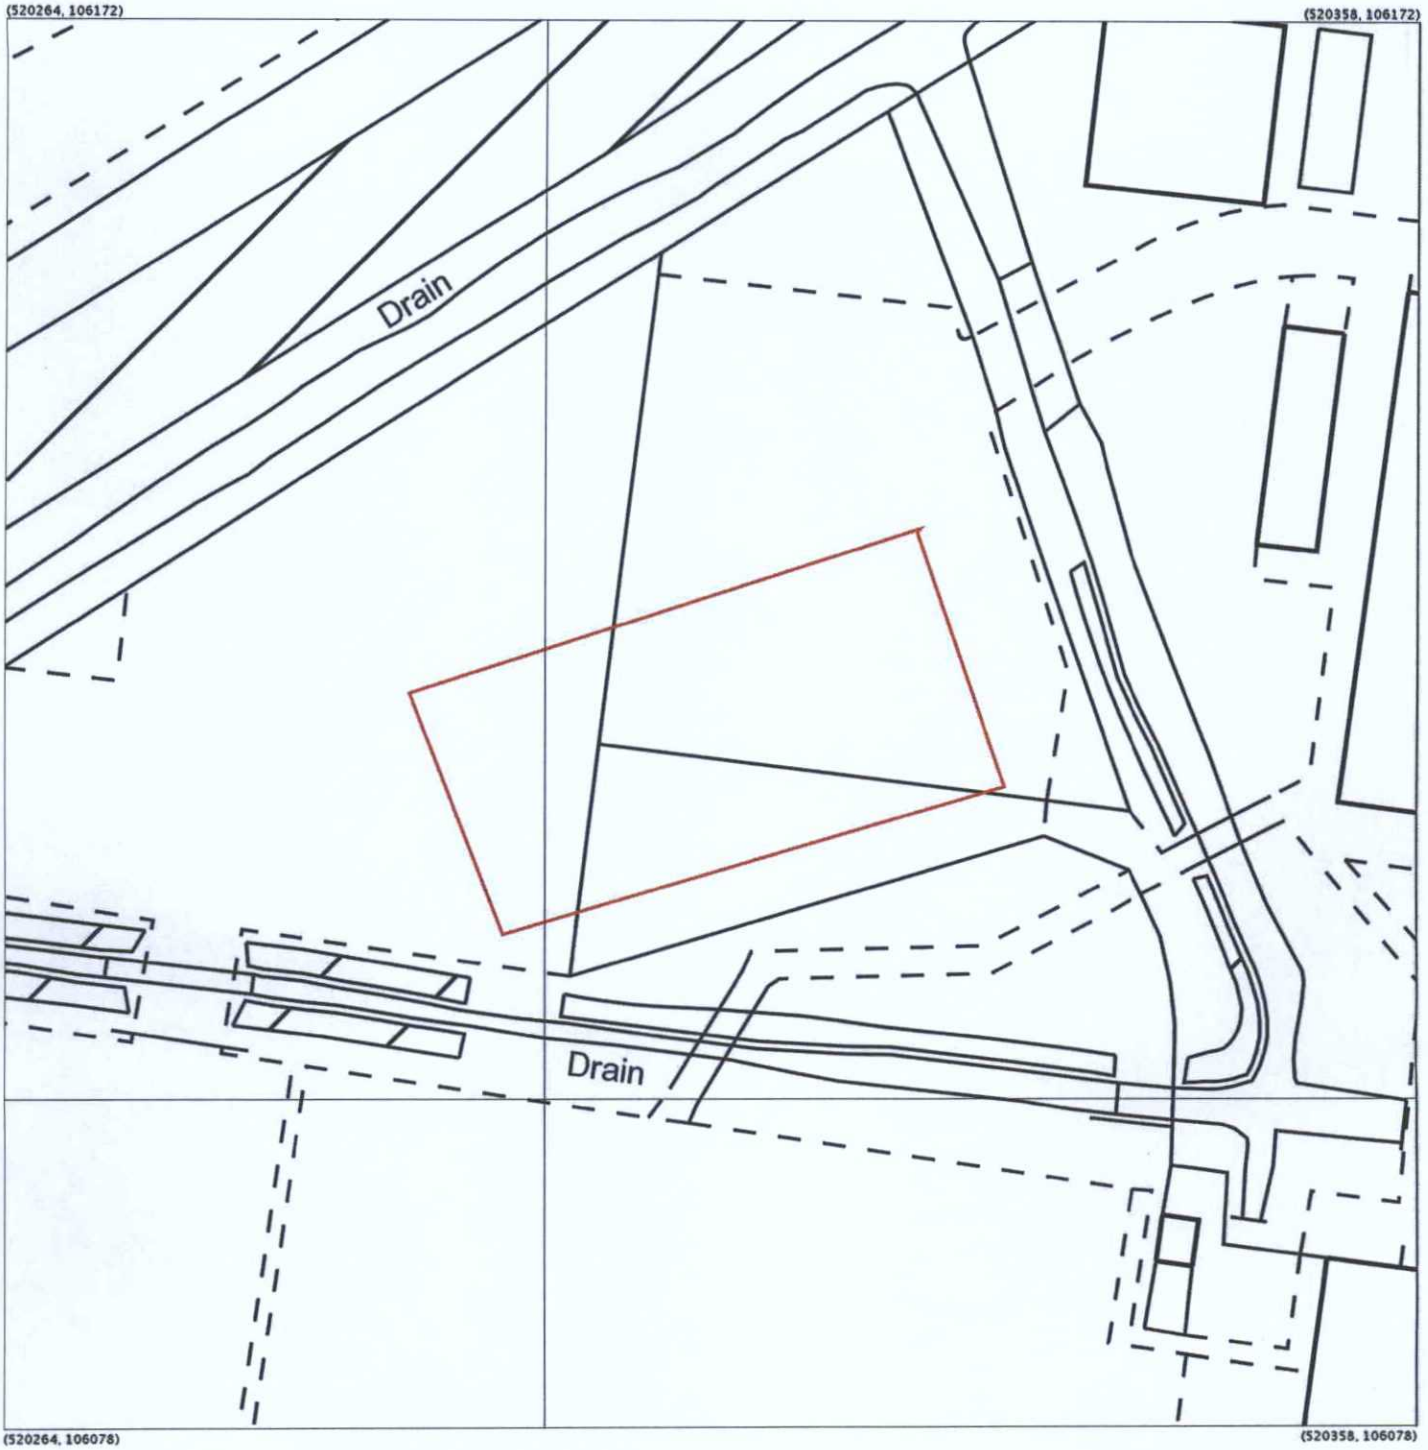

Produced 12 Apr 2011 from the Ordnance Survey National Geographic Database and incorporating surveyed revision available at this date. Reproduction in whole or part is prohibited without the prior permission of Ordnance Survey. © Crown Copyright 2011.

Ordnance Survey and the OS Symbol are registered trademarks of Ordnance Survey, the national mapping agency of Great Britain.

The representation of a road, track or path is no evidence of a right of way. The representation of features as lines is no evidence of a property boundary.

Metres
0 4 8 12 16 20

1:500

Supplied by: **Stanfords**
Reference: OI259795
Centre coordinates: 520311 106125

SHOREHAM TECHNICAL CENTRE
OLD SHOREHAM ROAD
SHOREHAM-BY-SEA
BN43 5FG

ADUR & WORTHING
PLANNING SERVICES

PLAN	AWDM/0777/14
DATE VALID	- 3 JUN 2014