All dimensions to be checked on site.

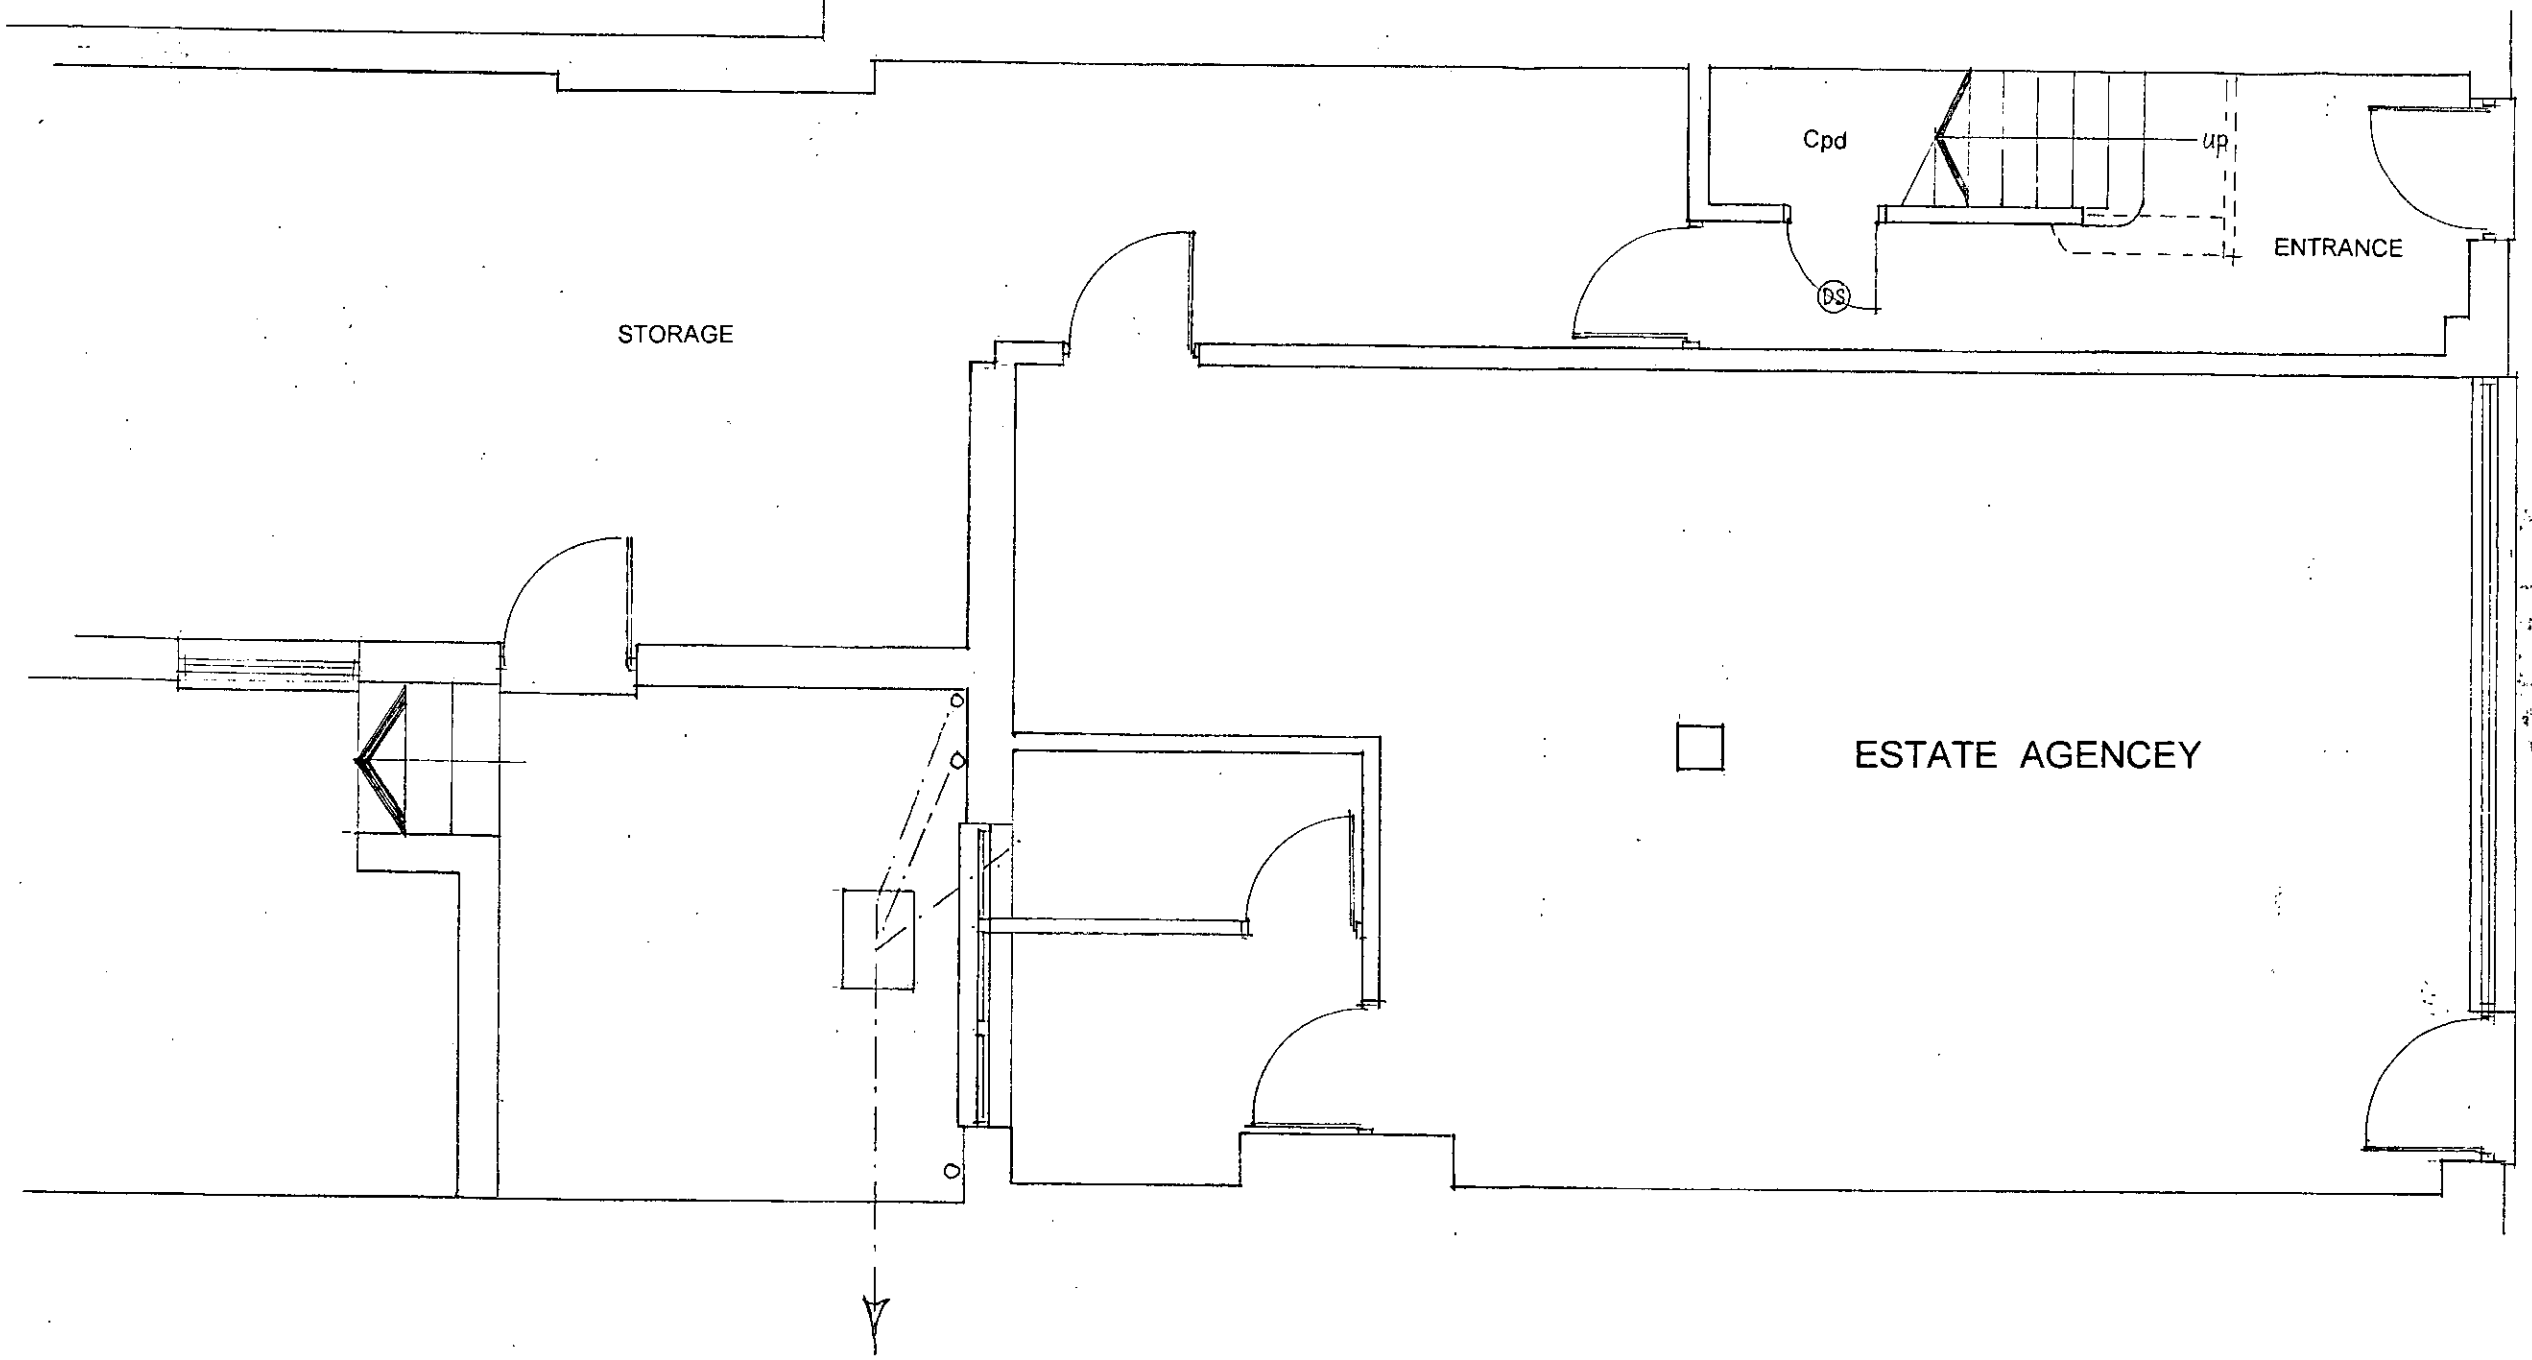

EXISTING Grd Flr PLAN

ADUR DISTRICT COUNCIL
PLANNING DIVISION
PLAN NO. AWDM/0891/11
DATE RECEIVED 22 NOV 2011

REVISIONS

M.J.J. TANNER
SOUTH HAMBYE
16 NORTH LANE
EAST PRESTON
WEST SUSSEX BN16 1DA
TEL/FAX: 01903 774211

HARRISON BRANT
6 Windmill Parade
173 Old Shoreham Road
Southwick
BN42 4QB

Proposed loft conversion to form 2nd Floor Flat with front and rear dormers

DATE	Oct 2011
SCALE	1:50
DRG No	842-2