22/02/2012 00:07:09

PLANNING APPLICATION
ISSUE ONLY
NOT FOR TENDER
OR CONSTRUCTION

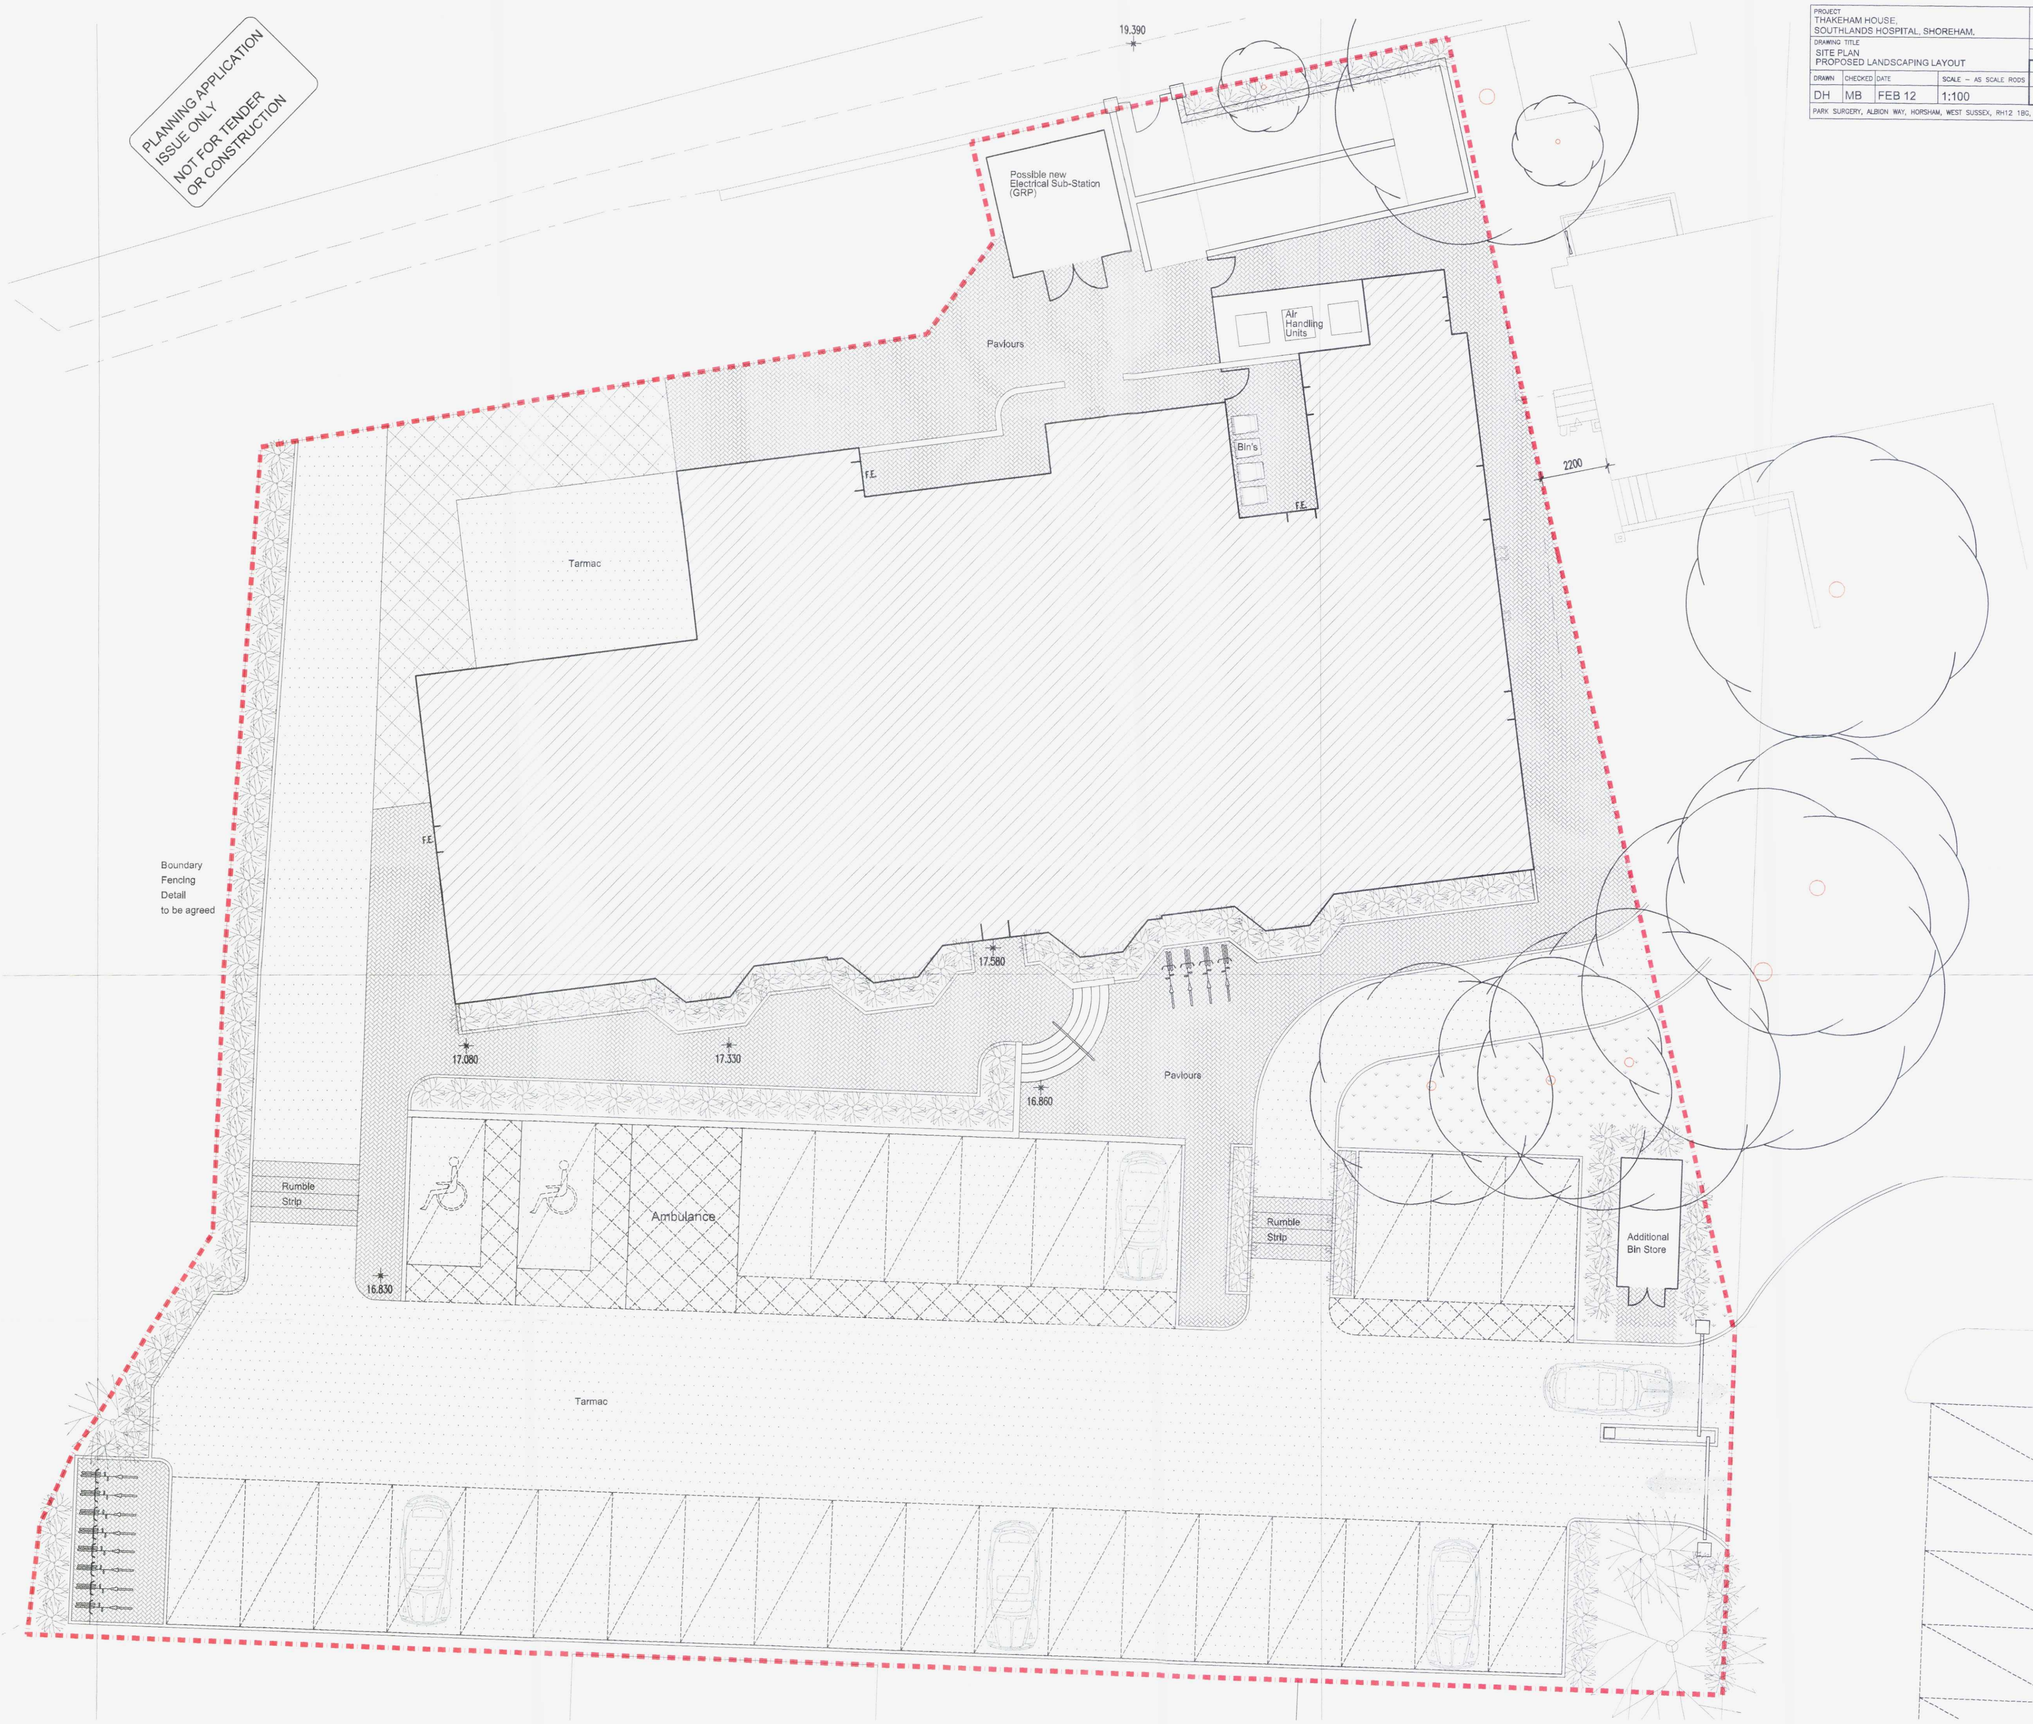

ORIGINAL DRAWING IS A1 SIZE

PROJECT	CLIENT
THAKEHAM HOUSE, SOUTHLANDS HOSPITAL, SHOREHAM.	GPI
DRAWING TITLE	COMPUTER FILE NAME DWG.DWG
SITE PLAN PROPOSED LANDSCAPING LAYOUT	ORIGINAL SIZE OF THIS DRAWING IS A1

DRAWN	CHECKED	DATE	SCALE – AS SCALE RODS	DRAWING NUMBER: PROJECT NUMBER	ACTUAL DRAWING NUMBER	REVISION
DH	MB	FEB 12	1:100	1382	07	H

ARCHITECTS DESIGN & MANAGEMENT

PARK SURGERY, ALBION WAY, HORSHAM, WEST SUSSEX, RH12 1BG, UNITED KINGDOM. TEL. 01403 217317 FAX 07092 810496

©COPYRIGHT – ALL RIGHTS RESERVED

NOTES

DO NOT SCALE FROM THIS DRAWING

ALL DIMENSIONS AND LEVELS TO BE CHECKED ON SITE BEFORE CARRYING OUT WORK.

ALL DISCREPANCIES TO BE REPORTED TO THE ARCHITECT BEFORE CARRYING OUT WORK.

READ THIS DRAWING WITH OTHER CONTRACT DOCUMENTS INCLUDING SPECIFICATION

READ WITH OTHER CONSULTANTS DRAWINGS AND DETAILS, INCLUDING STRUCTURAL ENGINEERS.

ALL WORK TO BE CARRIED OUT TO BRITISH STANDARDS, CODES OF PRACTICE, BUILDING REGULATIONS AND MANUFACTURERS RECOMMENDATIONS.

IF IN DOUBT ASK.

REV.	DATE	REVISIONS
H	21.02.12	General update
G	17.02.12	General update
F	09.02.12	Sub-station location indicated.
E	07.02.12	Bicycle parking moved
D	03.02.12	General update
C	15.12.11	General update
B	07.12.11	General update
A	02.12.11	General update

