
LOCATION PLAN


1:1250

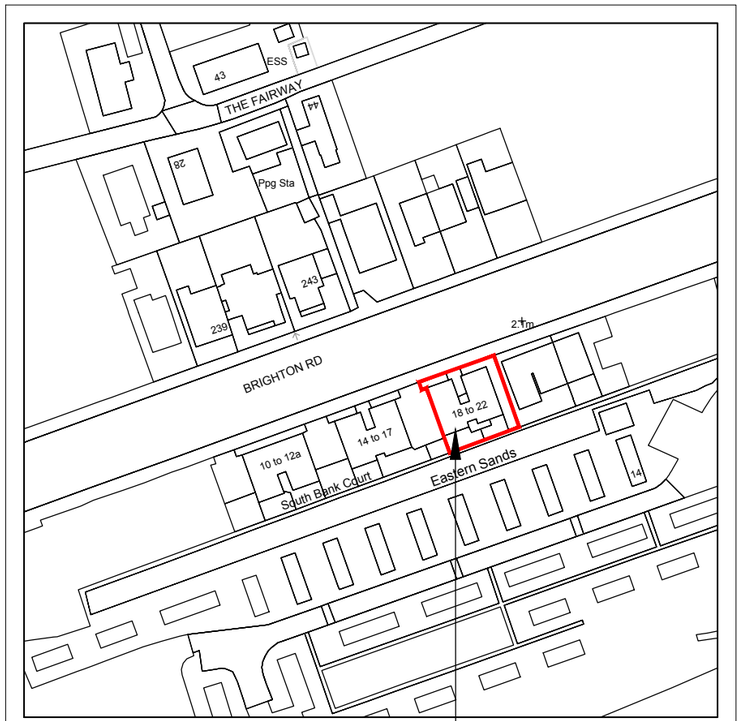


THE SITE


SITE PLAN

1:500

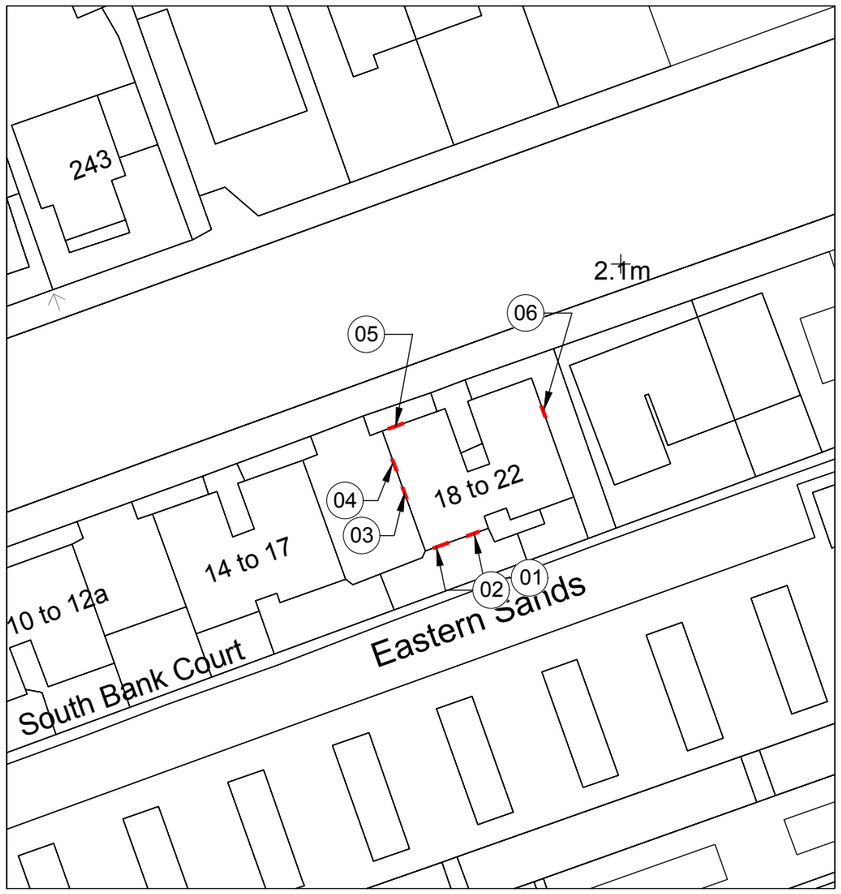

PROPOSED WINDOWS AND DOOR LOCATION

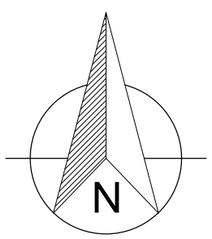

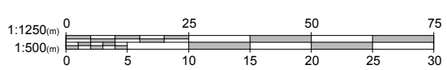

1. All dimensions in millimetres (mm) and levels in metres (m) unless noted otherwise.
2. This drawing to be read in conjunction with all other relevant drawings and specification.
3. All work to comply with the relevant British Standards, Codes of Practice and the Building Regulations.

Revisions:

Customer:
Mrs Sally Shaw
21 South Bank Court
80-88 Brighton Road
LANCING, West Sussex
BN15 8LQ

Drawing Title:
Location and Site plan

Drawing No: 1203/PP/01	Contract No: EF1203AV
Scale: As Shown	Starting Date: 27 Mar 2017
Drawn: A.MAZZOTTA / Size: A3	Revision: ,
	Ref No: .

Fit the best Everest

EVEREST
CONSERVATORIES
EVEREST HOUSE
SOPERS ROAD
CUFFLEY
EN6 4SG

© Crown copyright. All rights reserved.
License numbers 010031673 and 100042205