


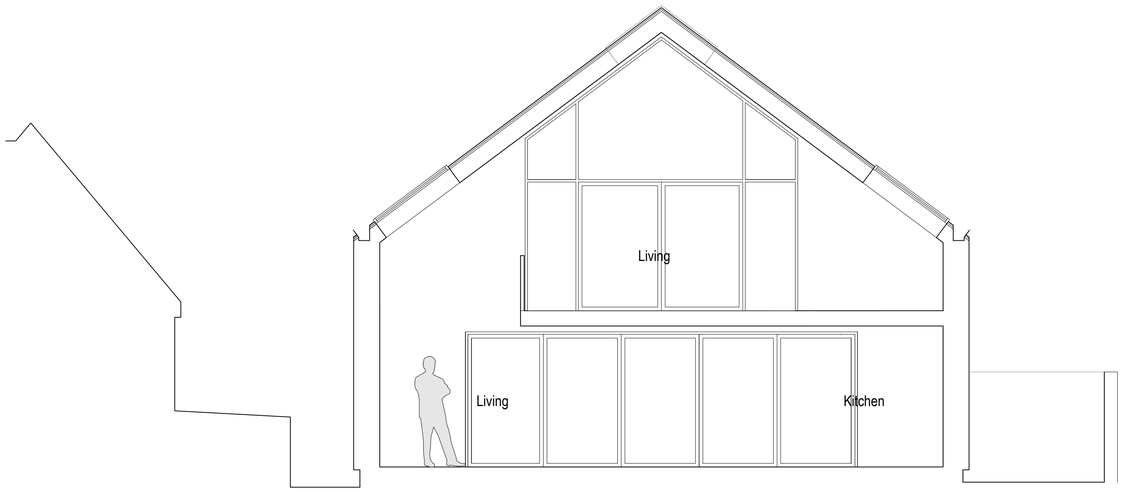


Proposed Section 1:50

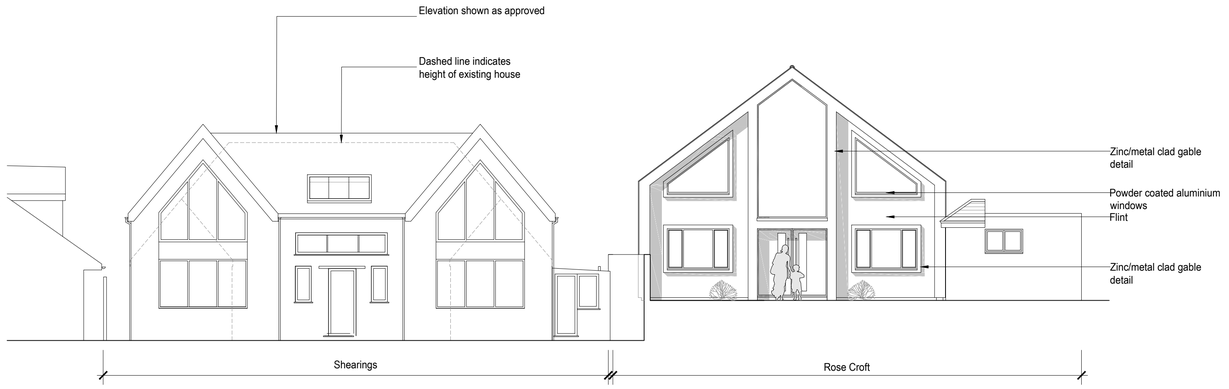


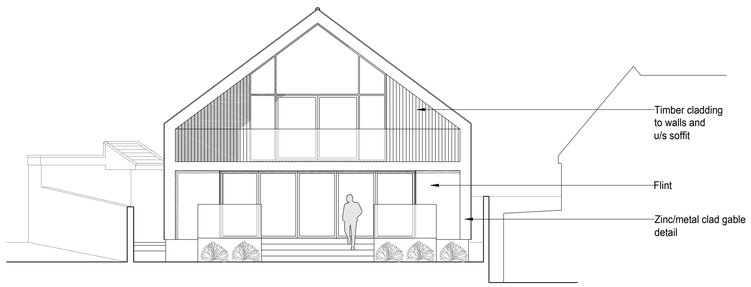

Proposed Rear (West) Elevation 1:100

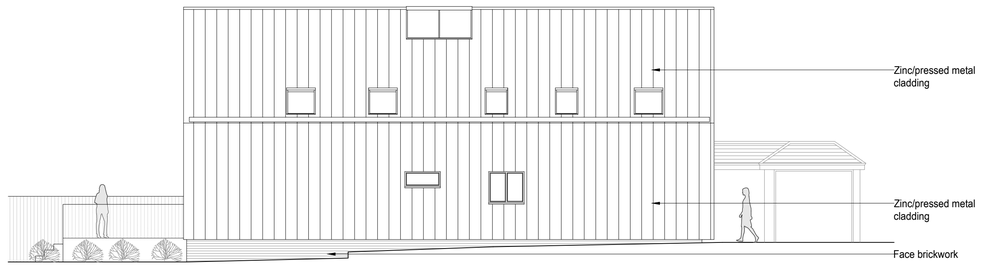

Proposed Side (South) Elevation 1:100

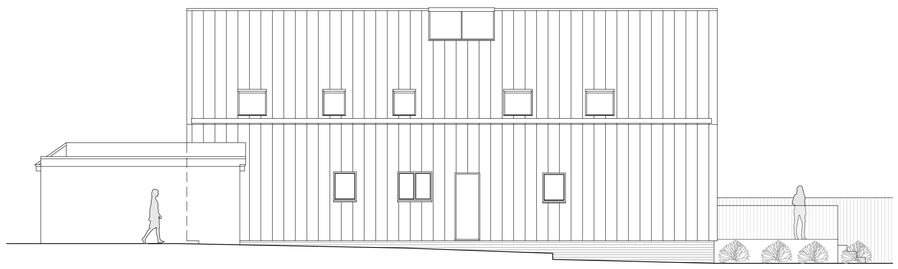

Proposed Side (North) Elevation 1:100

1:100 0 1 2 3 4 5 6 7 8 9 10m

1:50 0 1 2 3 4 5 6 7 8 9 10m

amendments

bpm Architectural Services Limited

client: Mr and Mrs Smith

project: Rosecroft
The Street
Shoreham-by-Sea
BN43 5NJ

project ref: 0 Drawing No. 04

drawing title: Proposed Section and Elevations

drawn by: JB

date: Oct 21 scale: 1:50/100@ A1

www.bpmnet.co.uk
info@bpmnet.co.uk

Do not scale off drawing, check all dimensions on site before all work is commenced

All goods materials workmanship to conform with current building regs BSS and COP's