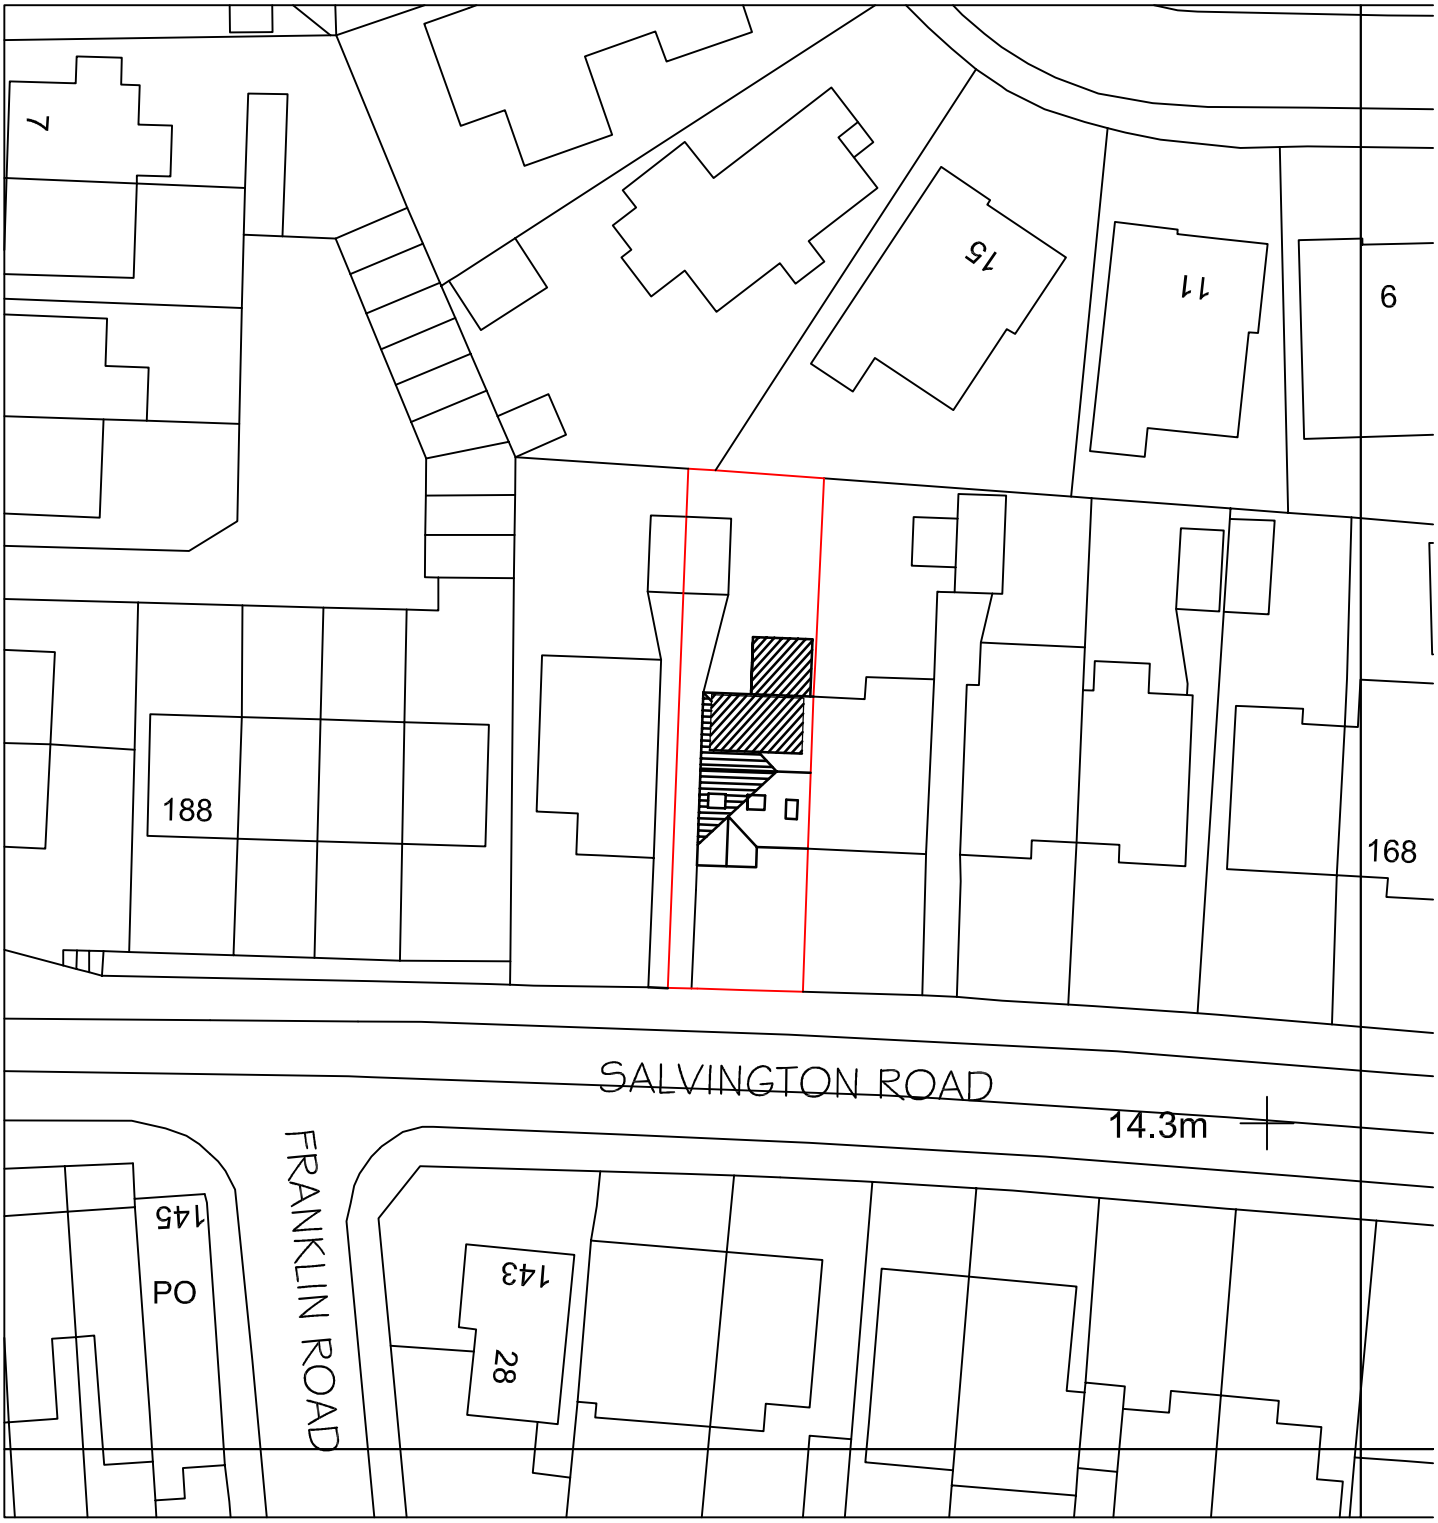

Metres
178 Salvington Road
Worthing
Block Plan 1:500
A4 Paper