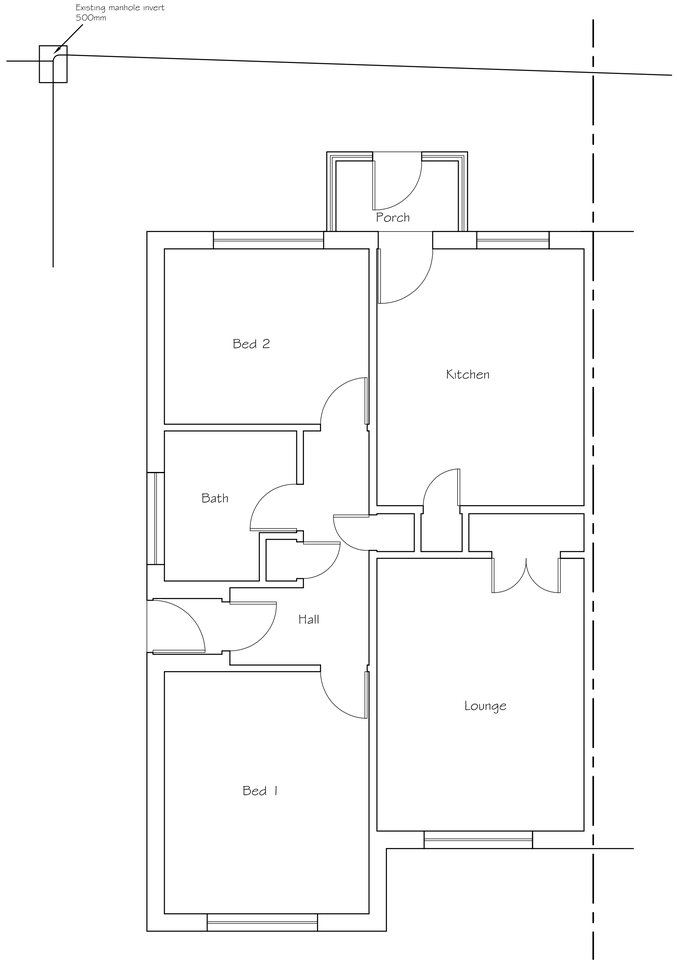

Existing Ground Floor Plan

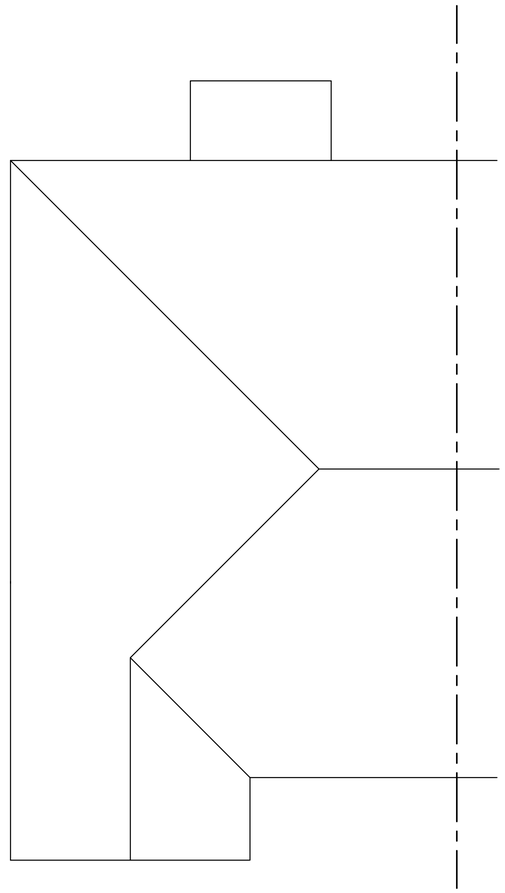

Existing Roof Plan



SCALE 1:50

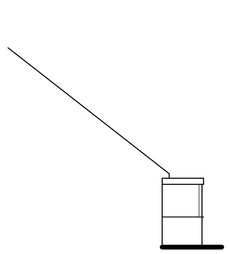

Existing Side (East) Elevation

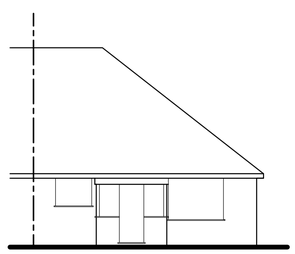

Existing Rear (North) Elevation

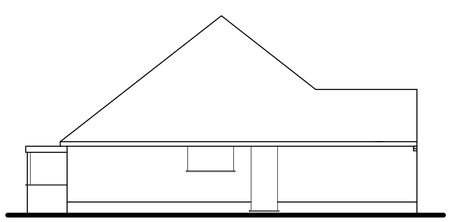

Existing Side (West) Elevation

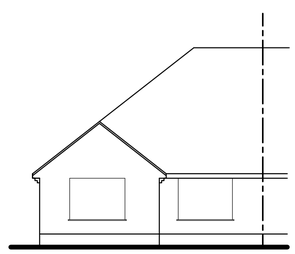

Existing Front (South) Elevation



SCALE 1:100

Tony Rogers
Building Consultants
Address: 40 Dawn Crescent, Upper Beeding
West Sussex, BN44 3WH
Telephone: 01903 815225 Fax: 01903 815225

Rev.	Date:	Revision Description:

Client: D & J Doyle-Hocking

Address: 178 Salvington Road
Worthing
West Sussex
BN13 2JU

Project: Proposed ground floor rear extension and rooms in roof

Scale: 1:50 1:100
Paper Size A1

Date: July 2025

Drawing No: 25/1609/01

Drawn By: AWR

Revision: