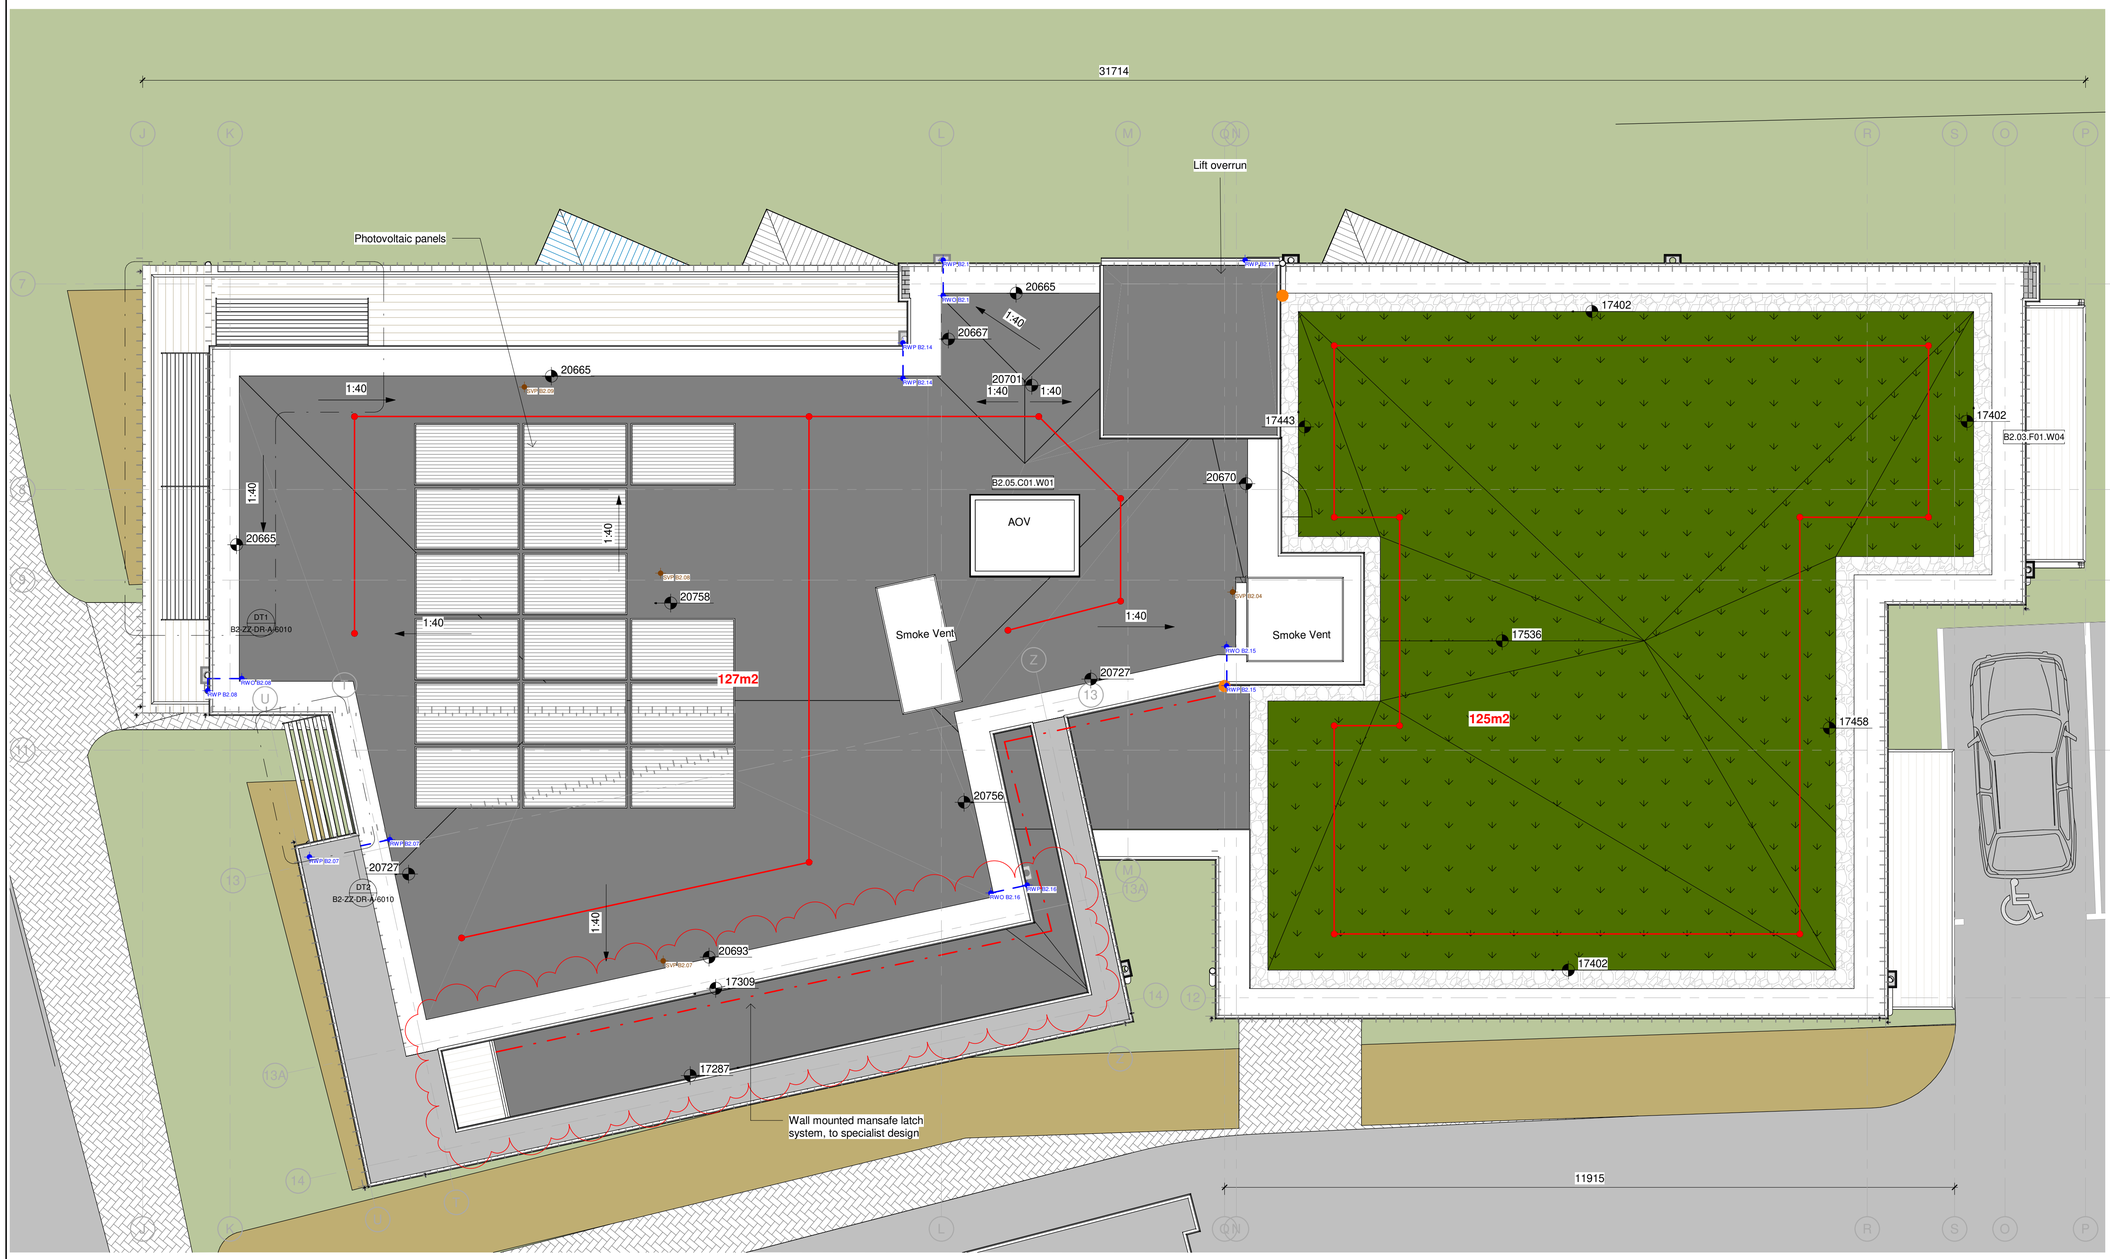


## 05 ROOF PLAN - BUILDING 2

1 : 50

Scale in Metres

0 1 5

## + Notes

## + Legend

| | |
|---|---|
| Grid dimension | Grid Dimension |
| Critical dimension | Critical Dimension |
| Radial dimension | Radial Dimension |
| Proposed Level | +5150 |

## + Tags & References

| | | |
|---|---|---|
| B1.01.F01 | Flat Number | |
| FT01-H | Flat Type *(Handed)* | Series 9000 |
| B1.01.F01.W01 | Glazing Tag | Series 3000 |
| B1.01.F01.D01 | Door Tag Internal | Series 2000 |
| B1.01.F01.D01 | Door Tag External | Series 2500 |
| B1.01.F01.R01 | Room Tag | |
| BT.01 | Bathroom Type | Series 6000 |
| KT.01 | Kitchen Type | Series 5100 |
| W | External Wall Build-Ups | Series 9000 |
| PTY/PT | Internal Walls/Drylining | Series 9000 |
| FL | Floor Build-Ups | Series 9000 |
| R | Roof Build-Ups | Series 9000 |

## + Package References

| | |
|---|---|
| For GA Elevations | Series 9000 |
| For GA Section | Series 9000 |
| For Area Schedules | Series 9000 |
| For RCP Package | Series 9000 |
| For Landscape Package | Series 9000 |
| For Floor Finishes Package | Series 9200 |

= Mansafe system, see Premsafe drawings for details

= Wall mounted mansafe system

| Rev | Description | By | Date |
|---|---|---|---|
| C9 | Mansafe system extended as indicated | CF | 06/01/23 |
| C8 | Roof finish amended as indicated | CF | 15/12/22 |
| C7 | Roof levels indicated | - | 06/04/22 |
| C6 | PV panels re-arranged in line with M&E sub-contractors design | - | 14/02/22 |
| C5 | Steelwork that does not require intumescent paint highlighted | - | 25/01/22 |
| C4 | Issued To Building Control | - | 08/07/21 |
| C3 | Add smoke shaft and smoke vent to lobby 04.C02 | - | 07/06/21 |
| C2 | SVP in bathrooms moved | - | 18/05/21 |
| C1 | Layouts Updated for Fire & Structural Requirements | - | 01/03/21 |
| | First construction issue | - | 04/02/21 |


westridge

Westridge Construction Limited
Ruskin House, Warren Cose,
Catsfield East Sussex TN33 9DZ
Email: enquiries@westridgeconstruction.co.uk

Tel: 01580 830600
Web: westridgeconstruction.co.uk


Project Address
ALBION STREET, SOUTHWICK, BN42 4DN

Project Title
ALBION STREET

Drawing Title
BUILDING B2 GA FIFTH FLOOR ROOF PLAN

| | Name | Signed | Date |
|---|---|---|---|
| Drawn | - | | - |
| Designed | | | |
| Checked | - | | |
| Approved | | | |

Scale: As indicated @ A1
File N°: 3176
Drawing Status:

Drawing Number: B2-05-DR-A-1105
Revision: C9