elevations:

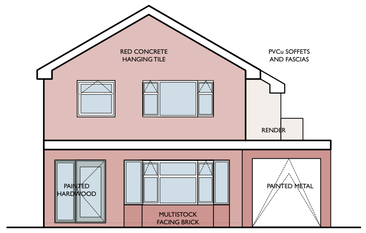

front elevation: east

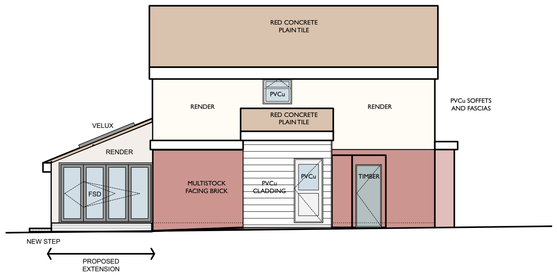

side elevation:south

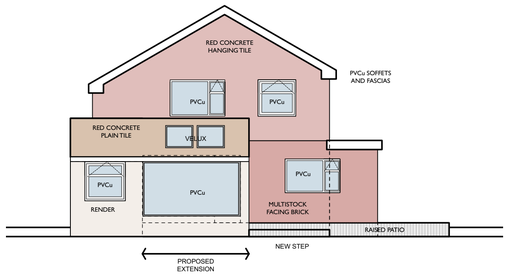

rear elevation: west

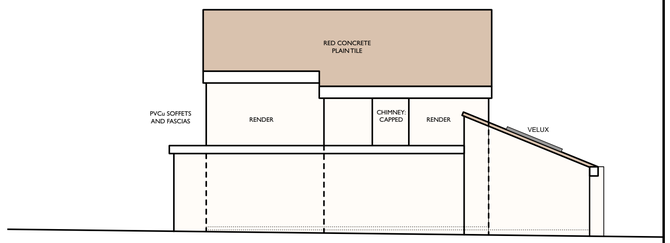

side elevation: north

plans:

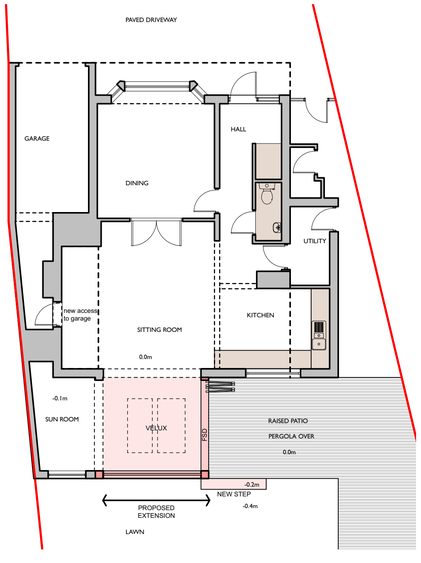

ground floor:

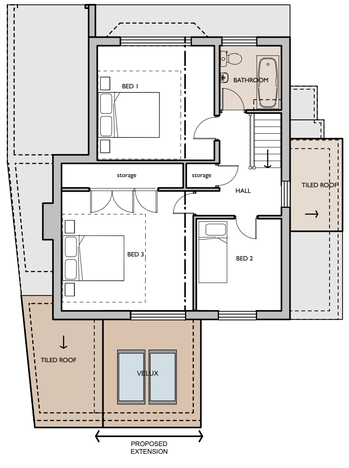

first floor:

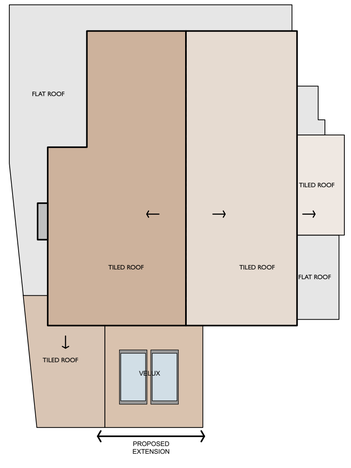

roof plan:

This drawing is protected under
The Copyright, Designs and Patents Act 1988

THIS DRAWING IS TO BE READ IN CONJUNCTION WITH ALL OTHER PROJECT, CONSULTANT + SPECIALIST CONTRACTORS DOCUMENTATION

Figured dimensions only are to be taken from this drawing. All dimensions are to be checked on site before any work is put in hand.

notes:

key:

revisions:
first issue: 01.02.2023
a: 07.02.2023
b: 10.02.2023+planning application-01
C: 15.02.2023+planning application-02

0 1 2 3 4 5 6 7 8 9 10m

project + location: 67 Southwick Street Southwick, Brighton **BN42 4TL**

drawing number: **nb023128-02c**

drawing scale: 1:50 @A1

client: Komal Saba

drawing status: planning application-02

drawing name: proposed plans and elevations

nb:architects+
UNIT 31 level six north,new england house, new england street,Brighton East Sussex, BN1 4GH
t :+44(0)1273 609603
mail@ nbarchitecture.com

©