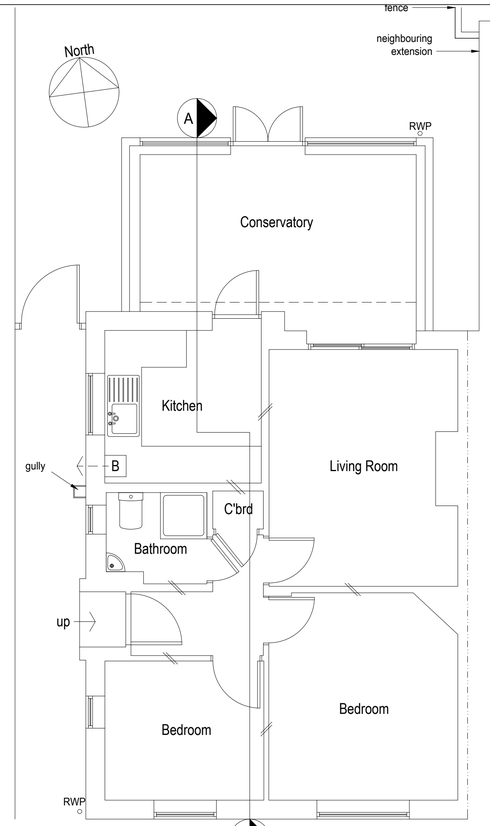

Existing Ground Floor Plan 1:50



Location plan 1:1250

1:1250 0 10 20 30 40 50 60 70 80 90 100

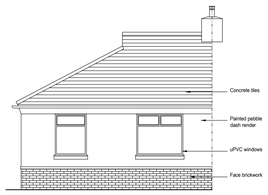

Existing Front Elevation 1:100

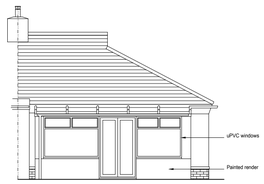

Existing Rear Elevation 1:100



Existing Side Elevation 1:100

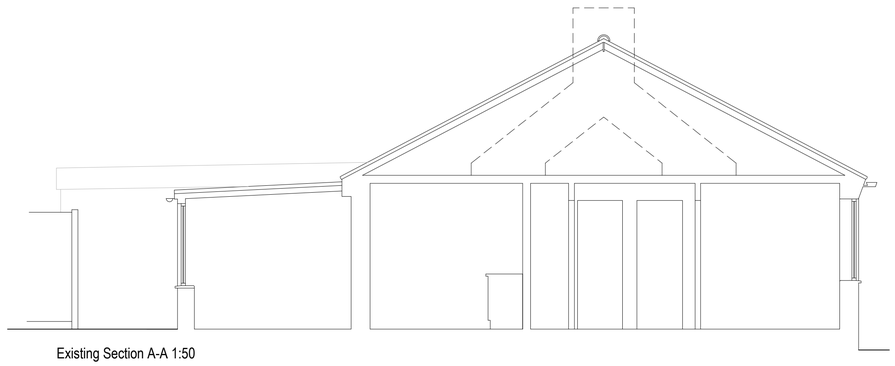

Existing Section A-A 1:50



Block plan 1:500

1:500 0 10 20 30 40 50m

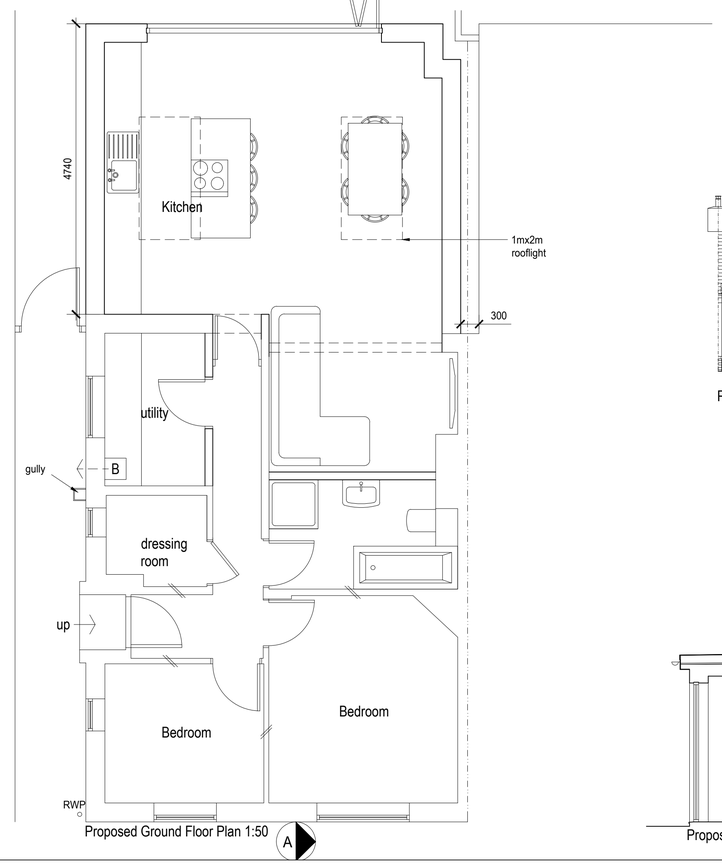

Proposed Ground Floor Plan 1:50

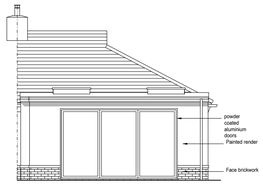

Proposed Rear Elevation 1:100



Proposed Side Elevation 1:100

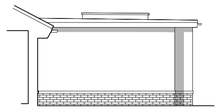

Proposed Side Elevation 1:100

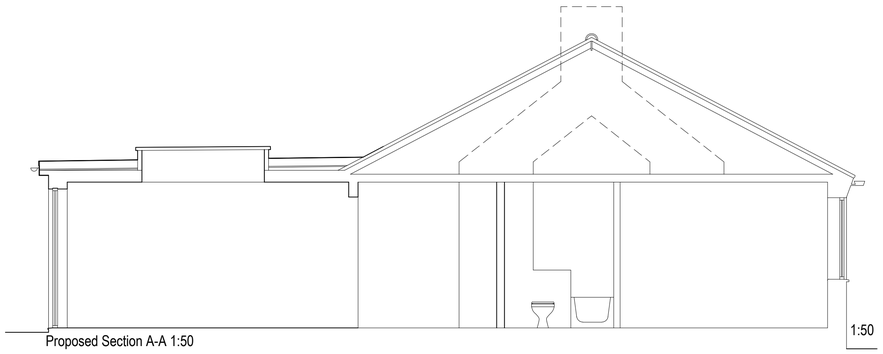

Proposed Section A-A 1:50

1:50

1:100 0 1 2 3 4 5 6 7 8 9 10m

0 1 2 3 4 5 6 7 8 9 10m

amendments

bpm Architectural Services Ltd.

client: Scott Knight & Lyndsey Grice

project: 7 Buci Crescent
Shoreham-by-Sea
West Sussex
BN43 6LB

project ref: 1885 Drawing No. 01

drawing title: Existing & Proposed plans, section and elevations

drawn by: C Mitchell

date: Feb 18 scale: 1:50/100@ A1

www.bpmnet.co.uk
info@bpmnet.co.uk

Do not scale off drawing, check all dimensions on site before all work is commenced

All goods materials workmanship to conform with current building regs BSS and COP's