
Ground Floor

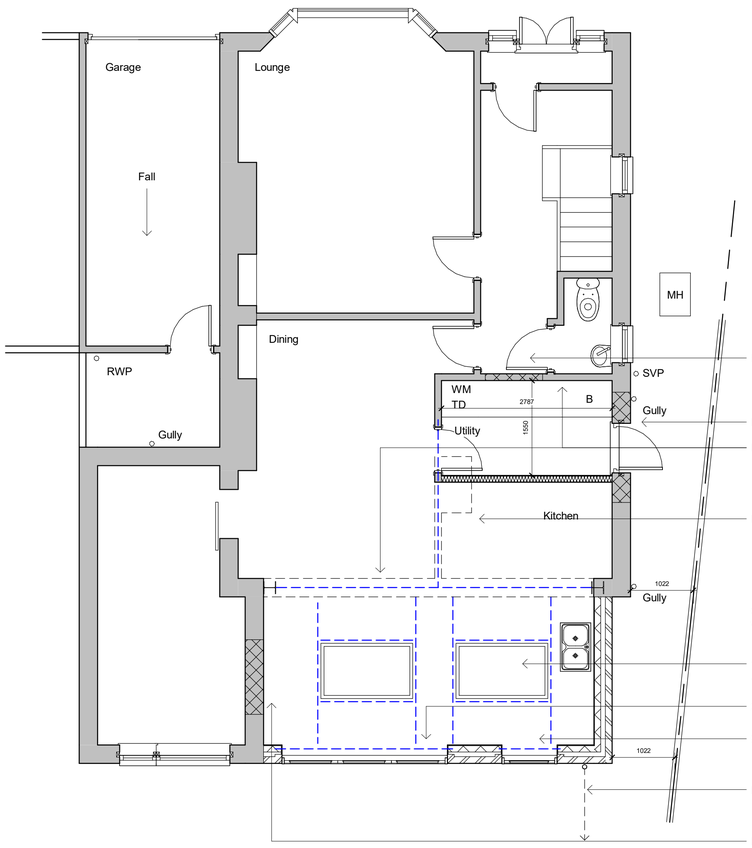

Block up opening

Revise window opening to suit

Remove all shown dotted and install beam over.

Remove stack full height

Code 4 lead flashing and cavity tray at roof and wall junction

1.5 x 0.9m rooflight with min 150mm upstand and code 4 lead flashing over

2.7m wide doors


900mm wide window full height


RWP to soakaway

Remove window and block up opening

Lead lined outlet to hopper and downpipe

First Floor

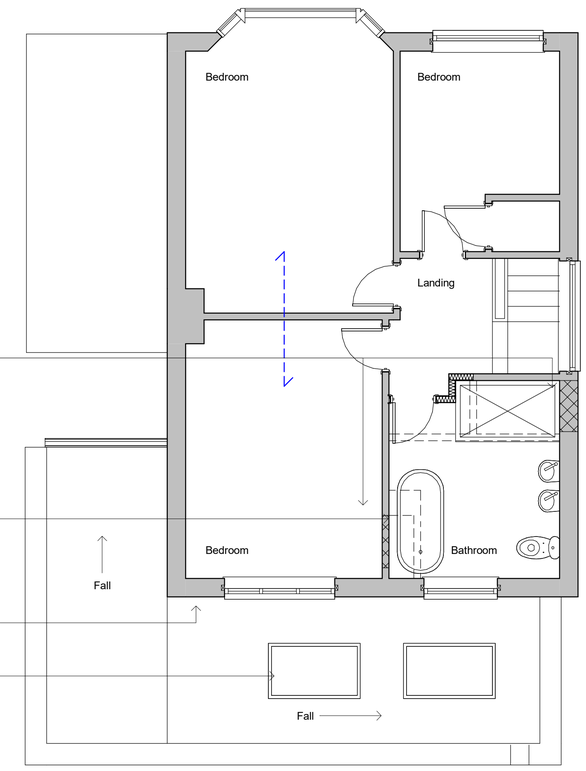

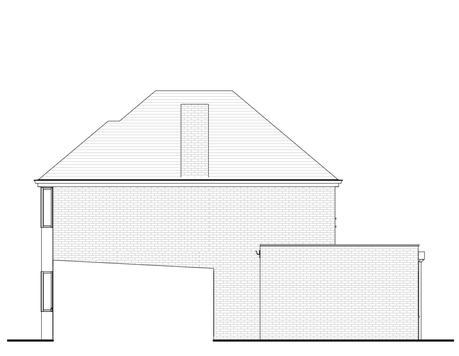

Side Elevation

East



Rear Elevation

North



Side Elevation

West

Revisions

0.5 0 0.5 1 1.5 2 2.5
SCALE 1: 50 m

1 0 1 2 3 4 5
SCALE 1: 100 m

5 0 5 10 15 20 25
SCALE 1: 500 m

10 0 10 20 30 40 50
SCALE 1: 1250 m

Materials

Drawing Number	2025/56	Sheet	2 of 2
Size	A1	Scale	1:50, 1:100, 1:500, 1:1250

Project

Proposed details
March 2025

Job Title

6 Palatine Road
Worthing
West Sussex
BN12 6JP

Do Not scale from this drawing except for planning as photocopies will be subject to distortion
Drawings to be read in conjunction with all other Designers and structural engineers contract drawings and specifications: Any discrepancies must be brought to the attention of the Designer immediatialy.
The contractor must verify all dimensions by site measurement before ordering materials or manufacturing components
Substitute materials and products to those named will be acceptable if proven to be of equal or higher performance and not in conflict with other elements

M.J.Humphrey Ltd

RICS cabe chartered association of building engineers

Mel Humphrey MRICS
9 Aldsworth Avenue
Goring By Sea
West Sussex
BN12 4XQ

Mel@mjhumphrey.co.uk
07701055182

Adam Humphrey MCIOB
21 Pendine Avenue
Worthing
West Sussex
BN11 2NA

Adam@mjhumphrey.co.uk
07812419142