

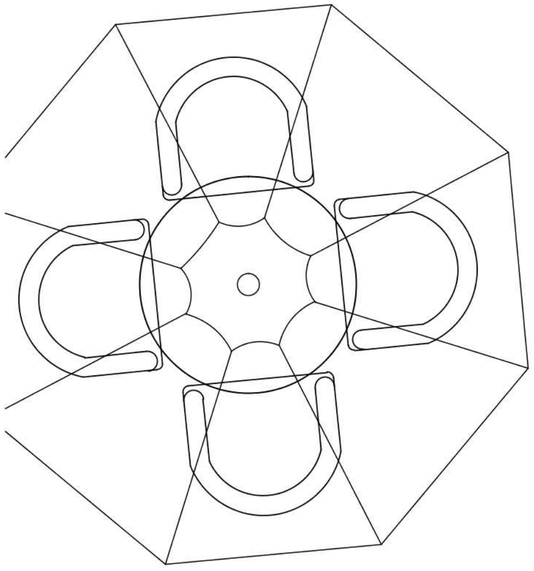

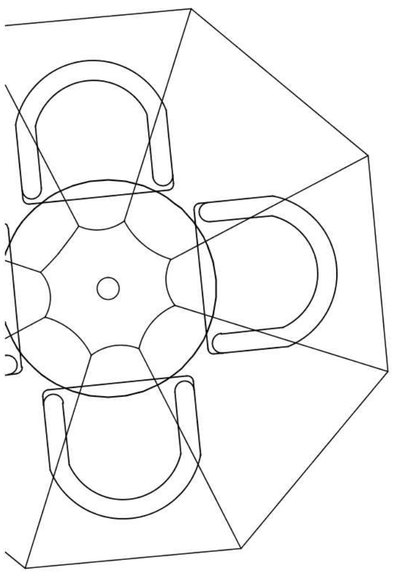

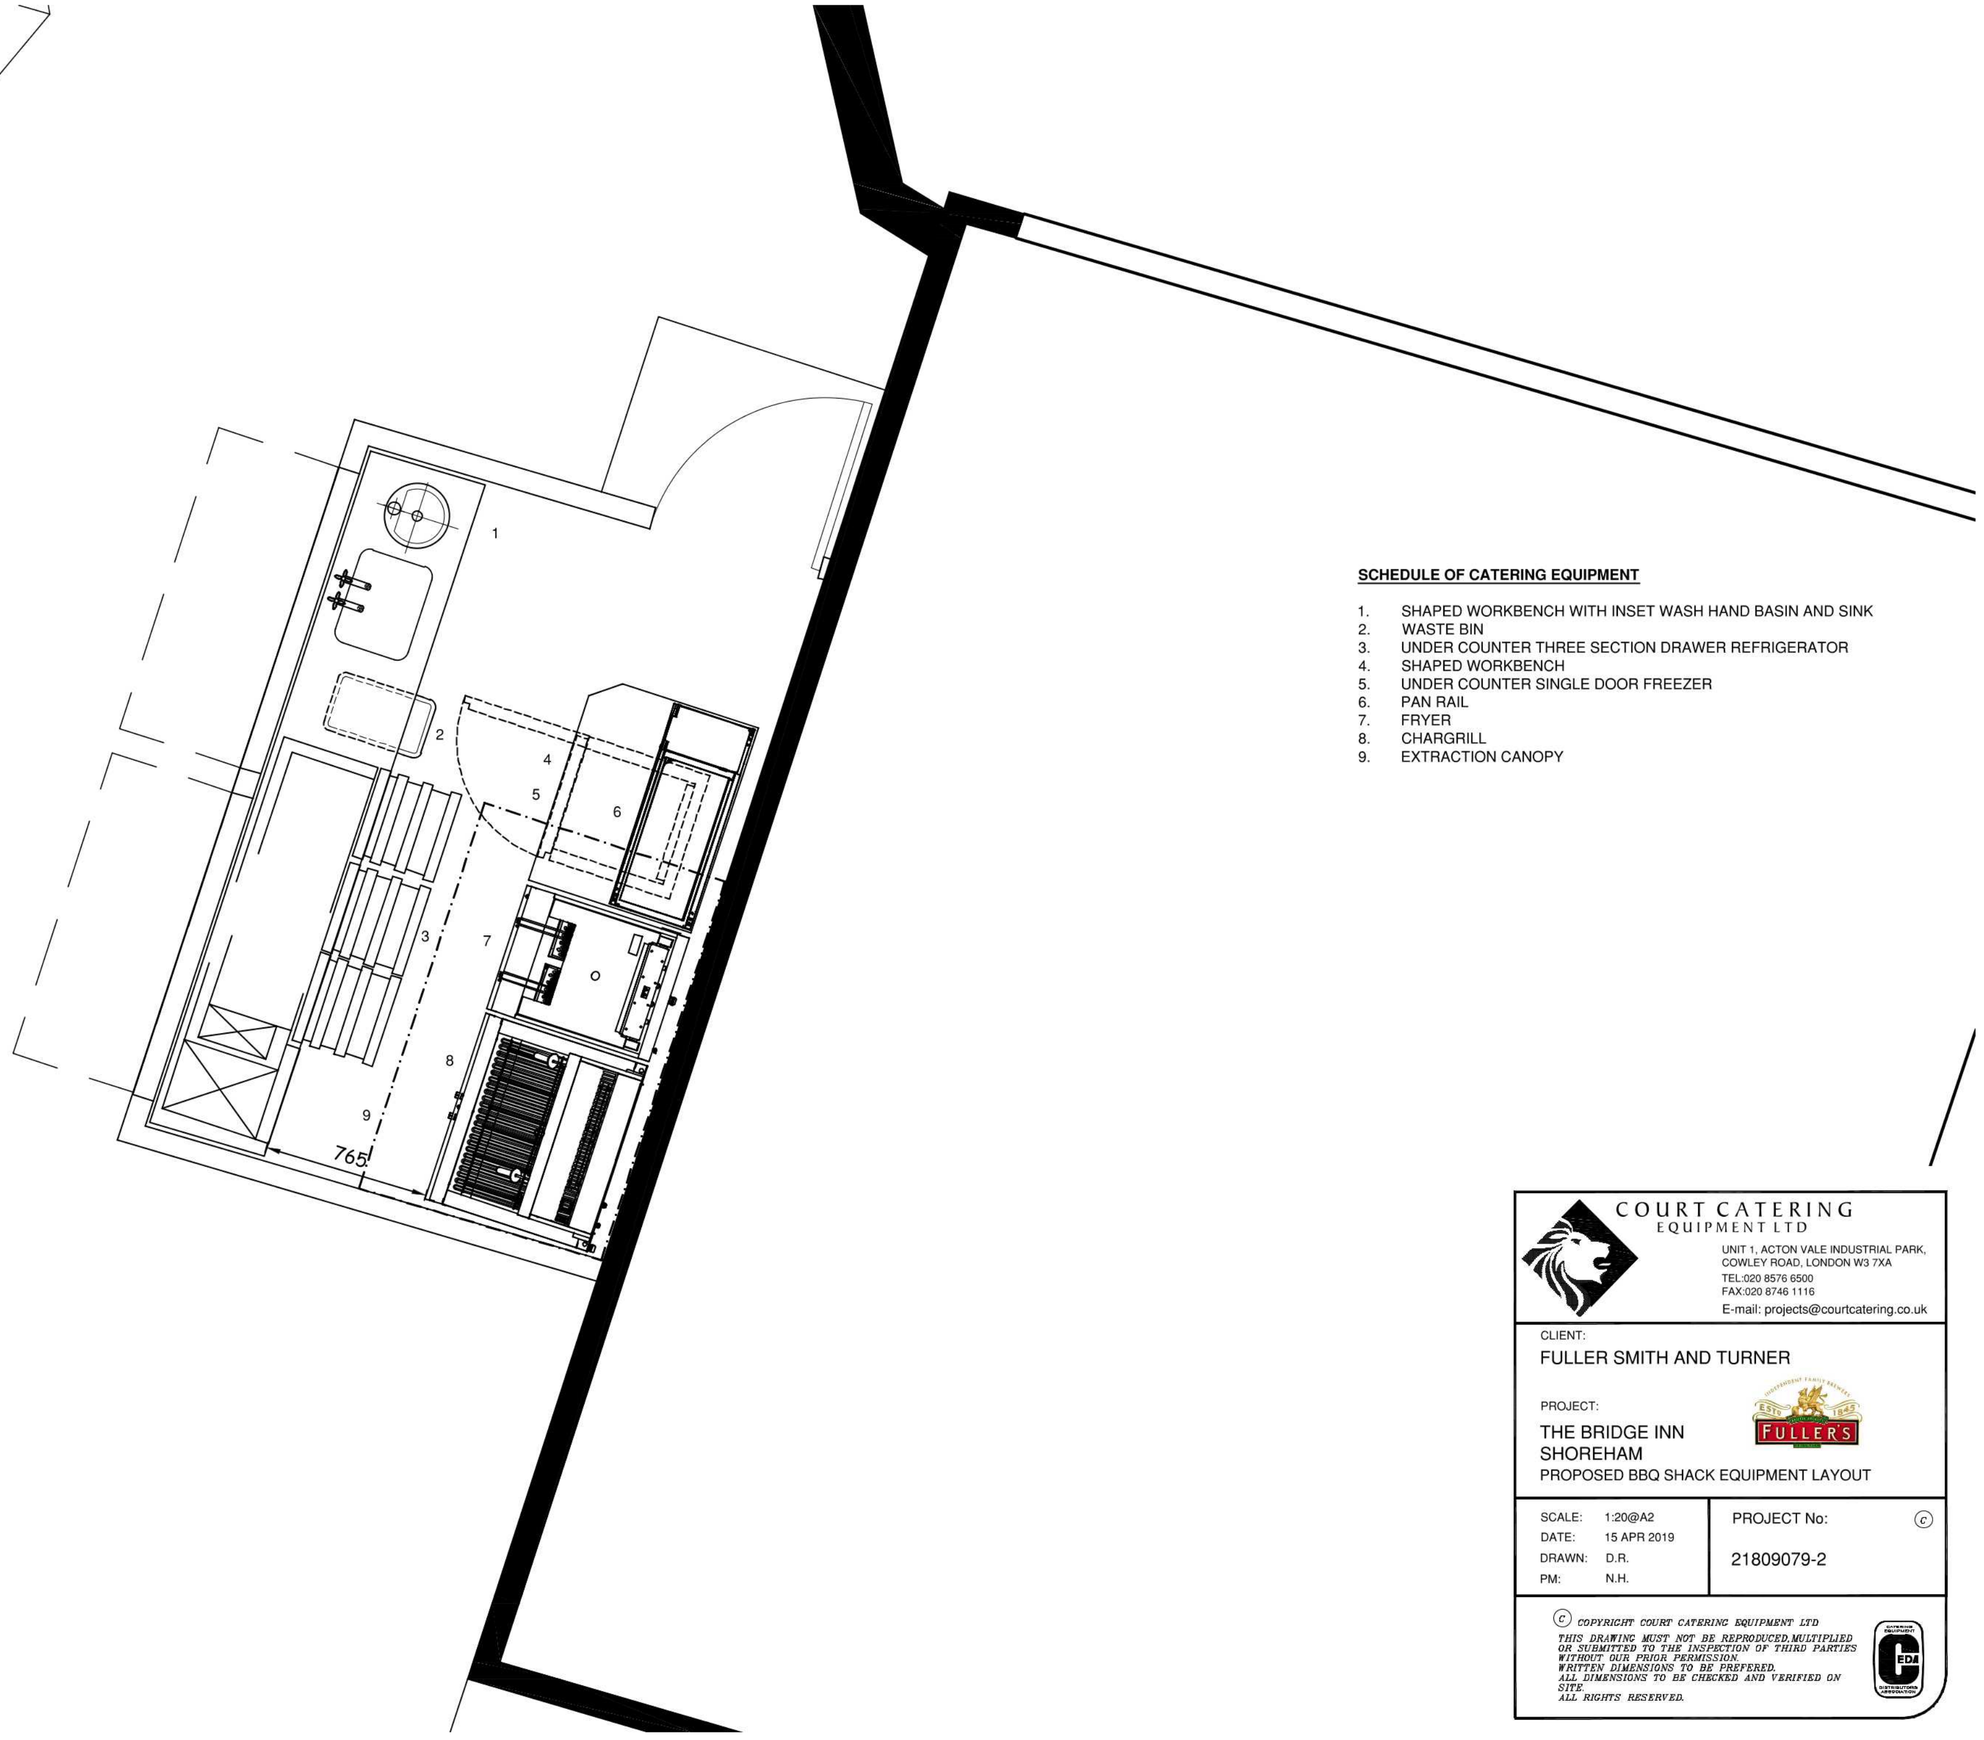


LAYOUT SUBJECT TO ALL LOCAL AUTHORITY APPROVALS
AND DETAILED FINISHED SITE DIMENSION CHECK

**SCHEDULE OF CATERING EQUIPMENT**

1. SHAPED WORKBENCH WITH INSET WASH HAND BASIN AND SINK
2. WASTE BIN
3. UNDER COUNTER THREE SECTION DRAWER REFRIGERATOR
4. SHAPED WORKBENCH
5. UNDER COUNTER SINGLE DOOR FREEZER
6. PAN RAIL
7. FRYER
8. CHARGRILL
9. EXTRACTION CANOPY


COURT CATERING
EQUIPMENT LTD

UNIT 1, ACTON VALE INDUSTRIAL PARK,
COWLEY ROAD, LONDON W3 7XA
TEL:020 8576 6500
FAX:020 8746 1116
E-mail: projects@courtcatering.co.uk


CLIENT:
FULLER SMITH AND TURNER

PROJECT:
THE BRIDGE INN
SHOREHAM
PROPOSED BBQ SHACK EQUIPMENT LAYOUT

| | | | |
|---|---|---|---|
| SCALE: | 1:20@A2 | PROJECT No: | © |
| DATE: | 15 APR 2019 | 21809079-2 | |
| DRAWN: | D.R. | | |
| PM: | N.H. | | |


© COPYRIGHT COURT CATERING EQUIPMENT LTD
THIS DRAWING MUST NOT BE REPRODUCED,MULTIPLIED OR SUBMITTED TO THE INSPECTION OF THIRD PARTIES WITHOUT OUR PRIOR PERMISSION.
WRITTEN DIMENSIONS TO BE PREFERED.
ALL DIMENSIONS TO BE CHECKED AND VERIFIED ON SITE.
ALL RIGHTS RESERVED.