

EXISTING BLOCK PLAN.SCALE 1:500.

Scale Bar
0 5 10 15 20 25 30m

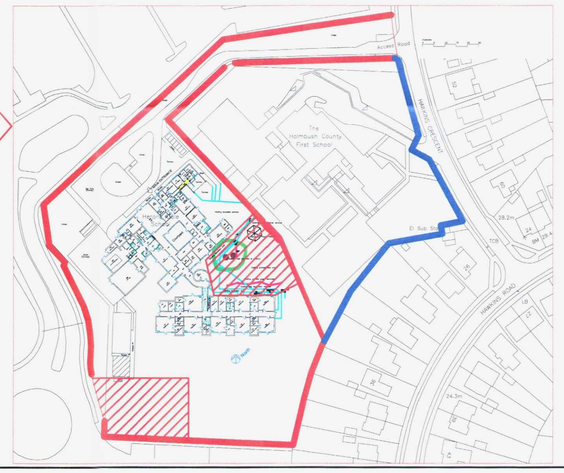

EXISTING BLOCK PLAN.SCALE 1:1250.

Scale Bar
0 20 40 60m

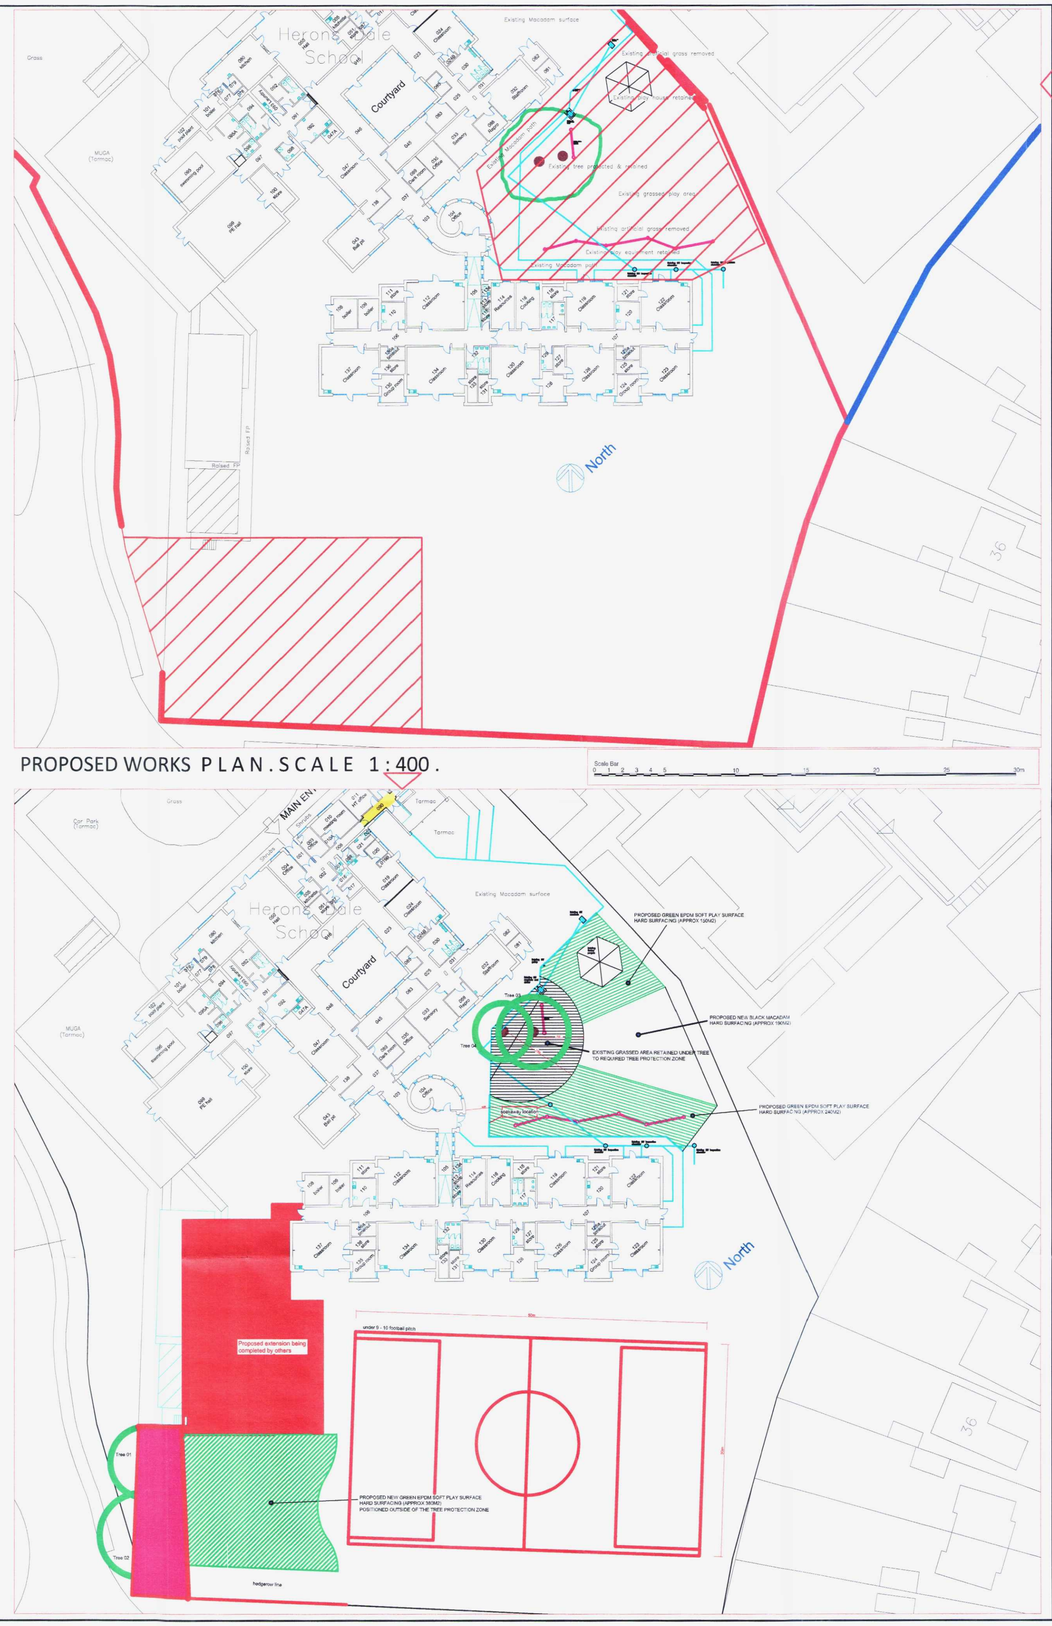

PROPOSED WORKS PLAN.SCALE 1:400.

Scale Bar
0 1 2 3 4 5 10 15 20 30m

NOTES

EXISTING PLAN.
SCALE 1:400.

REV	DATE	DESCRIPTION	DRN	CHK	APP
D	18/11/14	southern HPA reduced to Sport Englands requirements			

EMPLOYER

CLIENT
HERONS DALE
PRIMARY SCHOOL

PROJECT NO.
1007

PROJECT
HERONS DALE PRIMARY SCHOOL
HAWKINS CRESCENT
SHOREHAM BY SEA

TITLE
INSTALLATION OF HARD & SOFT PLAY SURFACE

STATUS	SCALE	SIZE
PLANNING	VARIES	A1

ABBOTT Ltd
CHARTERED SURVEYORS

Abbott Surveyors Limited
19 Bowmans Close
Steyning
West Sussex
BN44 3SR

01903 813821 TELEPHONE
theabbotts@aklymarket.org EMAIL

DO NOT SCALE - ALL DIMENSIONS TO BE CHECKED ON SITE - THIS DRAWING IS COPYRIGHT. THIS DESIGN IS BY ABBOTT SURVEYORS LIMITED GIVING THE DESIGN INTENT. RESPONSIBILITY IS TRANSFERED IF ANY ALTERATION IS MADE TO THIS DESIGN.

DWG NO. 1007/SU-001 REV. D